ANNEXURE-II

MAHARASHTRA UNIVERSITY OF HEALTH SCIENCES, NASHIK

INFRASTRUCTURE DETAILS

This Annexure to be verify at time of inspection by assessors

ALL SUPPORTING DOCUMENT POINT WISE IN CLEAR VISBLE MUST BE UPLOAD ON WEB SITE

Sr. No.	Particulars to be verified	Details on College Website	Adequate/ Inadequate
	College		
1	**(All document must be available on web site)** **Land details:** Total land, owner, unitary or not, NA of all land, 7/12 extracts of all land **(Applicable only to Private Colleges).** (Verify land documents & Government permissions documents are uploaded on College Website. No Land/ Construction documents shall be submitted to the University. Only deficit information to be pointed out to the University).	✓ Yes/No	Adequate Yes
2	**Total constructed area of college building Attached Completion Certificate with Map**		
	(I) Administrative Section: Total Area 1200 sq.ft (which includes) Principal Room, P.A. Room, Reception cum Visitors lounge, Meeting hall, Account section, Record and Central store etc.	✓Yes/No	Adequate
	(II) Lecture Halls: **a)** Total No. of Lecture Halls 04 **b)** IT enabled, Audio / Video teaching Aids 600 sq.f. **c)** Total area for lecture Halls 4,902 sqft.	✓Yes/No	Adequate Yes
	(III) Seminar or Conference or Examination Hall for nursing : a) Total Area 3100 Sq.ft. b) Total Seating Capacity 300 c) Audio / Video System and Other Facilities Yes	✓Yes/No	Adequate
	(IV) Library:- (Evidences to be attached) **a) Total Area** 2300 sq.ft. Total No. of Books 1150 Distribution of books – Capacity of Reading Hall :-for Students 600 sqft for Teachers 700 sqf No. of Scientific Journals 07 No. of News Papers/Research Journals . Photo Copier Machine .... Drinking water &Washrooms. Yes **b) Digital Library** : No. of Computers 30 Internet Facility Avai. Speed:- 100 mbps	✓Yes/No	Adequate
	(V) Teaching Departments: There shall be Five Teaching Departments as per MSR No. of departments 05 Departmental Area, No. of Books/ Charts / Models / Specimens (dry and wet) / Museum in each department information to be uploaded on college website.	✓Yes/No	Adequate Yes
	(VI) Laboratories :- **Laboratories : As per MSR** (7313 Sq.ft.) Nursing Foundation and Medical Surgical Nursing Lab (1500 Sq.ft.), CHN (900 Sq.ft.), Nutrition (900Sq.ft.), OBG and Paediatric (900Sq.ft.), Pre-Clinical Science (900Sq.ft.), Advanced Nursing Skill Lab (900Sq.ft.), Computer Lab (1500Sq.ft.), with 1:5 computer as per Intake capacity, AV Aids, well Equipped Lab must have Mannequins, Articles & Beds as per MSR & INC Norms	✓Yes/No	Adequate Yes

Chairman of LIC   Member Of LIC   Member Of LIC

	(VII) Auditorium:- (As per MSR) Auditorium should be spacious enough to accommodate at least double the sanctioned/actual strength of students, so that it can be utilized for hosting functions of the college, educational conferences/ workshops, examinations etc. It should have proper stage with green room facilities. It should be well – ventilated and have proper lighting system. There should be arrangements for the use of all kinds of basic and advanced audio-visual aids. **OR** **Multipurpose Hall:-** College of Nursing should have own multipurpose hall	✓ Yes/No	Available
	(VIII) Canteen and Kitchen Facility:- attached certificate **[Note: Verify Canteen Facility & Hygiene is monitored as per MUHS Circular No.18/2019 dated 19/03/2019.]**	✓ Yes/No	Adequate
	(IX) Common Rooms: Is separate common rooms for boys and girls available (Specify seating capacity)	✓ Yes/No	Adequate
3	**University Examination Infrastructure:** Strong Room for examination a) (Area- 300 sq.ft, b) Shelf, c) Steel cupboard – 1, d) CCTV, Photocopier Machine, Examination hall with benches, Parking Facility for vehicle, Guest house facility	✓ –	Adequate
4	**Other facilities:** Hospital Waste Management, Medical Education Unit, Intercom Network, Playground, P.T Teacher or Instructor Cafeteria, Facility for indoor games, Gymnasium / Gymkhana Facility	✓ Yes/No	Adequate
5	**Hostel facility:** Boys (UG & PG), Girls (UG & PG), Interns, Residents, Warden/ Rector, Hygiene, Vending Machine etc.	✓ Yes/No	Available
	Hospital attach Relevant Document on web site		
6	**Hospital Details**	**Details on College Website**	**Adequate/ Inadequate**
	Name of the Hospital : National Multispeciality Hosp. Sillod.	✓ Yes/No	Adequate
	Address: -Maharana Pratap Chowk, B. Naka. Sillod.		
	Telephone No. :		
	Bed Strength : 750		
	Distance of Hospital from the College to which it is attached (in kms)	0 km	
	Number of beds registered as per BNH Act (**attach certificate on web site**)	✓ Yes/No	Yes
7	**I. Total constructed area of Hospital Building as per MSR attach completion certificate and blue print** (.........Sq.mtr. / Sq.ft.) 400000.00 Sq ft	✓ Yes/No	Yes.
	Whether the Hospital is Owned by the College	✓ Yes/No	Adequate
	II. Hospital Administration Block as per MSR (Superintendent room, Deputy Superintendent room, Medical officers' room, Matron room, Assistant Matron room, Reception and Registration, etc.)	Yes/No	
	III. Out–Patient Departments (OPD) as per MSR Total Area of OPD Complex ....Sq.ft. No. of OPD's .... **Facilities shall be as per MSR & all details shall be on college website.**	Yes/No	
	IV. In Patient Departments (IPD) as per MSR Total Area of IPD Complex ....Sq.ft. No. of IPD Departments.......... Bed Distribution...... **Facilities shall be as per MSR & all details shall be on College website.**	Yes/No	
	V. Operation Theatres Block as per MSR Total Area of OT Block ....sq.ft. No. Of OTs available .... Facilities shall be as per MSR & all details shall be on college website.	Yes/No	
	VI. Casualty Facilities **State Government Permission Letter attach copy on web site**	Yes/No	

Chairman of LIC　　　Member Of LIC　　　Member Of LIC

	VII. Central Clinical Laboratory details **(all Relevant information on hospital letter head to be uploaded on web site)** Well-equipped with separate sections for Pathology, Biochemistry and Micro-biology. Attached toilet shall be there for collection of urine samples. Other diagnostic tools for ECG or TMT etc. shall be Provided.	✓Yes/No	Available
	VIII. Radiology or Sonography Section:- :- **(all Relevant information on hospital letter head to be uploaded on web site)** Radiologist chamber, X-ray room, Dark room, film drying room, store room, patients waiting and dressing room, reception or registration or report room.	✓Yes/No	Available
	IX. Labor Room :- Average Deliveries conducted annually/Monthly/ Daily as per **Birth record** maintained by hospital:- (information to be available on web site)	✓Yes/No	Available

BASIC DETAILS ABOUT INFRASTRUCTURE CHECK LIST

PARTICULAR TO BE VERIFY BY ASSESOR	YES / NO	Remark
Certified Copy of Location Of College Building Address by Government authority (Search Report) to be **uploaded at website**	Yes	
Certified Copy of Location Of Hostel Building Addressed by Government authority (Search Report) to be **uploaded on website**	Yes	
Is Separate College Building Not Available {Attach resolution of Trust /owner for Area Allocation } **to be uploaded on website**	Yes	
Is Separate Hostel Building Available { Attach resolution of Trust /owner for Area Allocation} **to be uploaded at website**	Yes	
Authorized Building Plan approved by Competent Authority **to be uploaded at website**	Yes	
Availability of Building Completion (College / Hostel) Certificate by Competent Authority to **be uploaded at website**	Yes	
Lease or Rent Agreement of College if Required **to be uploaded at website**	Yes	
Provision Of Fire Safety Measure as per standard norms of Government	Yes	
Fire Safety Certificate for College , Hostel And Hospital to be uploaded at website	Yes	
General Student Safety Measures done in Building as per norms	Yes	
Provision for facility Physically Challenged Students	Yes	

OTHER INFRASTRUCTURAL PROVISIONS	YES/NO	REMARK
Playground (Playground should be spacious for outdoor sports like volleyball, football, badminton and for athletics)	Yes	Available
Provision for Physical Teacher for Student in College And Hostel	NO	
Garage (Garage should accommodate a **50** seated vehicle)	Yes	
Gymnasium Facility to be uploaded on website	NO	—

Any Other Remarks (Please Specify) :-

Here by I declare all relevant document uploaded are clear and visible on web site are true as per my best knowledge:-

Principal
National Nursing College, Sillod
Dist. Chhatrapati Sambhajinagar 431112
Dean / Principal Stamp & Signature

Date:-

Chairman of LIC

Member Of LIC

Member Of LIC

तहसील कार्यालय,सिल्लोड ता.सिल्लोड जि.औरंगाबाद

[जमाबंदी-1विभाग]

~~दुरध्वनी क्रमांक-02430-222029~~
जा.क्र.2023/जमा-01/ एन.ए.42 ब/कावि-850

Email-tahsildarslod@gmail.com
दिनांक:- 27/10/2023

महाराष्ट्र जमीन महसुल संहीता 1966 च्या कलम 42 ब मधील तरतुदींन्वये भोगवटादारास दयावयाची सनद (अकृषिक वापराची परवानगी)

ज्याअर्थी, नॅशनल एजुकेशन सोसायटी सिल्लोड तर्फे उपाध्यक्ष शेख सलीम आशक हुसेन रा.सिल्लोड ता.सिल्लोड जि. औरंगाबाद या जमीन धारकाने महाराष्ट्र जमीन संहीता 1966 च्या कलम 42 ब च्या तरतुदीन्वये, जमीन सर्वे नं. 96 क्षेत्र 12099 चौ. मी. गाव मौजे सिल्लोड तालुका सिल्लोड जिल्हा औरंगाबाद या जमीनीवर या शैक्षणिक अकृषिक प्रयोजनासाठी, उक्त संहीतेच्या कलम 47 अ नुसार देय रुपांतरण कराची वर नमुद अकृषिक प्रयोजनार्थ वापरापोटी आकारणीची रक्कम 36300/- रुपये चलन क्र. MH0 10104188 202324M अन्वये दिनांक 27/10/2023 रोजी भरणा केली आहे.

त्याअर्थी आता, उक्त संहीतेमधील तरतुदीच्या नियमांच्या आणि खालील शर्तींना अधिन राहुन उपरोक्त जमीनीच्या धारकास सदर जमीनीवर, उक्त नमुद करण्यात आलेला अकृषिक वापर अनुज्ञेय करण्यात आल्याचे मानण्यात आल्याने उक्त संहीतेच्या कलम 42 ब अन्वये ही सनद देण्यात येत आहे.

1.वरीलप्रमाणे अनुज्ञेय केलेल्या अकृषिक वापरामध्ये नियोजन प्राधिकरणाच्या पुर्व मंजुरी शिवाय कोणताही बदल करता येणार नाही.

2.जमीनीवर प्रत्यक्ष विकास अथवा बांधकाम सुरु करण्यापुर्वी सक्षम नियोजन प्राधिकरणाची विकास परवानगी घेणे आवश्यक राहील.

3.जिल्हाधिकारी / नियोजन प्राधिकरण यांच्या मान्यतेने रेखांकन मंजुर केल्याशिवाय क्षेत्राची पोटविभागणी करता येणार नाही अथवा छोटे मुखंड करुन विक्री करता येणार नाही.

4.नियोजन प्राधिकरणाच्या मान्यतेने सदर जमीनीच्या वापरामध्ये किंवा वापराच्या क्षेत्रामध्ये कोणताही बदल झाल्यास त्याची माहीती अशा मंजुरीपासुन 30 दिवसांच्या आत जिल्हाधिकारी यांना देणे बंधनकारक राहील.

5.अकृषिक वापर अनुज्ञेय करण्याच्या या सनदेव्यतिरीक्त वित्तीय संस्था/ नियोजन प्राधिकरण यांनी इतर कोणत्याही स्वरुपातील बिन शेती आदेशाची मागणी करु नये.

6.सदरची परवानगी ही अर्जदार यांनी सादर केलेल्या अभिलेख/कागदपत्रे/शपथपत्रे ही खरी आहेत असे समजुन देण्यात येत आहे.सदरी कागदपत्रे खोटी/बनावट असल्याचे निदर्शनास आल्यास सदरचा आदेश रद्द होऊन अर्जदार हे कायदेशीर कारवाईस पात्र राहतील.

दिनांक - 27/10/2023

स्थळ - तहसिल कार्यालय सिल्लोड

27/10/23

~~तहसिलदार सिल्लोड~~
तहसिलदार सिल्लोड

उपाध्यक्ष
नॅशनल एज्युकेशन सोसायटी
सिल्लोड ता.सिल्लोड जि.औरंगाबाद

Principal
National Nursing College, Sillod
Dist. Chh.Sambhajinagar: 431112

Index-2(सूची - २)

10/11/2021

सूची क्र.2

दुय्यम निबंधक : दु.नि. सिल्लोड
दस्त क्रमांक : 4222/2021
नोदंणी :
Regn:63m

गावाचे नाव : सिल्लोड

(1)विलेखाचा प्रकार	अविभाज्य हिश्याचे अंशतः बक्षिसपत्र
(2)मोबदला	0
(3) बाजारभाव(भाडेपटटयाच्या बाबतितपटटाकार आकारणी देतो की पटटेदार ते नमुद करावे)	8586000
(4) भू-मापन,पोटहिस्सा व घरक्रमांक (असल्यास)	1) पालिकेचे नाव:सिल्लोड इतर वर्णन :, इतर माहिती: मौजे सिल्लोड येथील सर्वे नंबर 96 मधील लिहुन देणार यांची 1 हेक्टर 20.99 आर शेतजमीन शैक्षणीक प्रयोजनासाठी विनामोबदला दान दिली आहे((Survey Number : 96 ;))
(5) क्षेत्रफळ	1) 1.2099 हेक्टर . आर
(6)आकारणी किंवा जुडी देण्यात असेल तेव्हा.	
(7) दस्तऐवज करुन देणा-या/लिहून ठेवणा-या पक्षकाराचे नाव किंवा दिवाणी न्यायालयाचा हुकुमनामा किंवा आदेश असल्यास,प्रतिवादिचे नाव व पत्ता.	1): नाव:-कैलास व्दारकादास - - वय:-52; पत्ता:-प्लॉट नं: -, माळा नं: -, इमारतीचे नाव: -, ब्लॉक नं: -, रोड नं: सिल्लोड, महाराष्ट्र, औरंगाबाद. पिन कोड:-431112 पॅन नं:-AHYPB2645R 2): नाव:-अनिल मिश्रीलाल - - वय:-55; पत्ता:-प्लॉट नं: -, माळा नं: -, इमारतीचे नाव: -, ब्लॉक नं: -, रोड नं: सिल्लोड, महाराष्ट्र, औरंगाबाद. पिन कोड:-431112 पॅन नं:-AHLPG3570B 3): नाव:-नसरुल्ला खान मुनीर खान - - वय:-54; पत्ता:-प्लॉट नं: -, माळा नं: -, इमारतीचे नाव: -, ब्लॉक नं: -, रोड नं: सिल्लोड, महाराष्ट्र, औरंगाबाद. पिन कोड:-431112 पॅन नं:-AKQPP3913R
(8)दस्तऐवज करुन घेणा-या पक्षकाराचे व किंवा दिवाणी न्यायालयाचा हुकुमनामा किंवा आदेश असल्यास,प्रतिवादिचे नाव व पत्ता	1): नाव:-नॅशनल एज्युकेशन सोसायटी सिल्लोड तर्फे सदस्य - - वय:-60; पत्ता:-प्लॉट नं: -, माळा नं: -, इमारतीचे नाव: -, ब्लॉक नं: -, रोड नं: सिल्लोड, महाराष्ट्र, औरंगाबाद. पिन कोड:-431112 पॅन नं:-
(9) दस्तऐवज करुन दिल्याचा दिनांक	10/11/2021
(10)दस्त नोंदणी केल्याचा दिनांक	10/11/2021
(11)अनुक्रमांक,खंड व पृष्ठ	4222/2021
(12)बाजारभावाप्रमाणे मुद्रांक शुल्क	85900
(13)बाजारभावाप्रमाणे नोंदणी शुल्क	30000
(14)शेरा	

मुल्यांकनासाठी विचारात घेतलेला तपशील:-:

मुद्रांक शुल्क आकारताना निवडलेला अनुच्छेद :- If relating to Order of High Court W.R.T. amalgamation or reconstruction of companies under section 394 of Companies Act 1956 or under the order of Reserve Bank of India under section 44A of the Banking Regulation Act 1949.

सह दुय्यम निबंधक
वर्ग - २, सिल्लोड

NATIONAL NURSING COLLEGE
SILLOD-431117

Principal
National Nursing College, Sillod
Dist. Chh.Sambhajinagar:431112

4222/2021

CHALLAN

MTR Form Number-6

GRN MH008593685202122E	BARCODE	Date 10/11/2021-16:12:08	Form ID 25.1

Department	Inspector General Of Registration	**Payer Details**	
Type of Payment	Stamp Duty Registration Fee	**TAX ID / TAN (If Any)**	
		PAN No.(If Applicable)	
Office Name	SIN_SILLOD SUB REGISTRAR	**Full Name**	NATIONAL EDUCATION SOCIETY SILLOD TARFE SADASYA
Location	AURANGABAD		
Year	2021-2022 One Time	**Flat/Block No.**	SNO 96
Account Head Details	**Amount In Rs.**	**Premises/Building**	
0030046401 Stamp Duty	85900.00	**Road/Street**	SILLOD
0030063301 Registration Fee	30000.00	**Area/Locality**	1.2099
		Town/City/District	
		PIN	4 3 1 1 1 2
		Remarks (If Any)	SecondPartyName=KAILAS DWARKALAL BEWAL~
DEFACED ₹115900.00 DEFACED		**Amount In Words**	One Lakh Fifteen Thousand Nine Hundred Rupees Only
Total	1,15,900.00		

Payment Details	BANK OF INDIA	**FOR USE IN RECEIVING BANK**		
Cheque-DD Details		Bank CIN Ref. No.	02202292021111006023	122770666
Cheque/DD No.		Bank Date RBI Date	10/11/2021-16:12:08	Not Verified with RBI
Name of Bank		Bank-Branch	BANK OF INDIA	
Name of Branch		Scroll No. , Date	Not Verified with Scroll	

Department ID : Mobile No. : 9421316407

NOTE:- This challan is valid for document to be registered in Sub Registrar office only. Not valid for unregistered document.

सदर चलन केवळ दुय्यम निबंधक कार्यालयात नोंदणी करावयाच्या दस्तासाठी लागु आहे. नोंदणी न करावयाच्या दस्तांसाठी सदर चलन लागु नाही.

Joint Sub-Registrar Sillod CL-2 सत्यमेव जयते

दस्त क्र. 4222/2021 9/23

Challan Defaced Details

Sr. No.	Remarks	Defacement No.	Defacement Date	UserId	Defacement Amount
1	(IS)-162-4222	0004073614202122	10/11/2021-16:54:51	IGR216	30000.00
2	(IS)-162-4222	0004073614202122	10/11/2021-16:54:51	IGR216	85900.00
			Total Defacement Amount		1,15,900.00

Print Date 10-11-2021 04:59:35

NATIONAL NURSING COLLEGE SILLOD-431112

Principal
National Nursing College, Sillod
Dist. Chh.Sambhajinagar:431112

Index-2(सूची - २)

Payment Details

sr.	Purchaser	Type	Verification no/Vendor	GRN/Licence	Amount	Used At	Deface Number	Deface Date
1	NATIONAL EDUCATION SOCIETY SILLOD TARFE SADASYA	eChallan	02202292021111006023	MH008593885202122E	85900.00	SD	0004073614202122	10/11/2021
2	NATIONAL EDUCATION SOCIETY SILLOD TARFE SADASYA	eChallan		MH008593885202122E	30000	RF	0004073614202122	10/11/2021
3		DHC		1011202109195	400	RF	1011202109195D	10/11/2021

[SD:Stamp Duty] [RF:Registration Fee] [DHC: Document Handling Charges]

Principal

National Nursing College, Sillod

Dist. Chh.Sambhajinagar:431112

NATIONAL NURSING COLLEGE ★ SILLOD-431112 ★

Document Handling Charges
Inspector General of Registration & Stamps

Receipt of Document Handling Charges

PRN	1011202109195	Receipt Date	10/11/2021

Received from SELF, Mobile number 0000000000, an amount of Rs.400/-, towards Document Handling Charges for the Document to be registered on Document No. 4222 dated 10/11/2021 at the Sub Registrar office S.R. Sillod of the District Aurangabad.

DEFACED
₹ 400
DEFACED

Payment Details

Bank Name	BKID	Payment Date	10/11/2021
Bank CIN	10004152021111008327	REF No.	122772284
Deface No	1011202109195D	Deface Date	10/11/2021

This is computer generated receipt, hence no signature is required.

Joint Sub-Registrar Cl.2 Sillod
सत्यमेव जयते

ख.ल.ड.
4222 /2021
2 / 23

Principal.
National Nursing College, Sillod
Dist. Chh.Sambhajinagar: 431112

नोंदणीकृत विनामोबदला दानपत्र

नोंदणीकृत विनामोबदला दानपत्र **शैक्षणीक प्रयोजनासाठी** मौजे **सिल्लोड** विभाग क्रमांक १.३५, **लावलेला दर १०६०/- प्रती चौमी, बाजारमुल्य किंमत ८५८६०००/-, (अक्षरी पंच्यांशी लाख छहँशी हजार रुपये मात्र)**, लावलेले मुद्रांक शुल्क ८५९००/-, दान दिलेले क्षेत्रफळ १ हेक्टर २०.९९ आर. दिनांक १०/११/२०२१.

लिहुन घेणार - नॅशनल एज्युकेशन सोसायटी सिल्लोड तर्फे
सदस्य
वय ६०, धंदा शेती (नों क्र एफ १३८ औ)
रा सिल्लोड ता सिल्लोड
आधार नं ७०२५४१५५७२६०
मो नं ९४२१३१६४०७

लिहुन देणार - १. कैलास द्वारकालाल बेवाल, वय ५२
धंदा व्यापार, रा सिल्लोड ता सिल्लोड
आधार नंबर ३५६२ १२२४ ७७४५
पॅन नंबर **AHYPB2645R**

२. अनिल मिश्रीलाल गोलेच्छा, वय ५५
धंदा व्यापार, रा सिल्लोड ता सिल्लोड
आधार नंबर ८४११ ५५६२ ४६४८
पॅन नंबर **AHLPG3570B**

३. नसरुल्लाखान मुनीरखान पठाण, वय ५४
धंदा व्यापार, रा सिल्लोड ता सिल्लोड
आधार नंबर ४२०१ ३२२७ २०५०
पॅन नंबर **AKQPP 3913R**

सि.ल.ड. 8222 /2021
3 / 23

Joint Sub-Registrar CL-2 Sillod

NATIONAL NURSING COLLEGE SILLOD-431112

Principal
National Nursing College, Sillod
Dist. Chh.Sambhajinagar: 431112

१. मिळकतीचे वर्णन

कारणे आम्ही कायमचे दानपत्र लिहुन देतोत की, मौजे **सिल्लोड** येथील शेतजमीन जिचा सर्वे **९६** असा आहे. याचे एकुण **क्षेत्रफळ १३ हेक्टर ७४ आर, व पोटखराबा ० हे २२ आर असुन** याचा आकार **३१ रुपये ७२ पैसे असा आहे.** यात लिहुन देणार यांची मालकी १ हे २०.९९ आर असुन हि संपुर्ण १ हे २०.९९ **आर शेतजमीन** आम्ही लिहुन घेणार यांना **शैक्षणीक प्रयोजनासाठी** कायमची विनमामोबदला दान केली आहे. सदर मिळकतीची चतु:सिमा पुढील प्रमाणे आहे.

पुर्वेस	- संजु प्रशाद यांची शेतजमीन
पश्चीमेस	- ढोके व कुदळ यांची शेतजमीन
दक्षिणेस	- सय्यद शेरु यांची शेतजमीन
उत्तरेस	- शेख इसाक शेख सुलेमान यांची शेतजमीन

येणे प्रमाणे चतु:सिमेच्याआतील मिळकत त्यातील झाडे,इत्तर झाडे,झाडोरा, दगड, माती, विटा, भेंडा, तृण, काष्ठ, व पाषाण, तरु या सारख्या सर्व तदंगभुतवस्तुंसह चालु वापराच्या वहिंवाटाच्या व रस्त्याच्या हक्कासह दरोबस्त मिळकत या दस्ताचा विषय आहे.

२. मिळकतीचा ईतिहास

सदरची मिळकत आमचे मालकची असुन ती आमचेच उपभोगात आहे. सदर मिळकतीचे आम्ही कायदेशीर मालक, कब्जेदार,वहिवाट उपभागदार आहे. म्हणुन सदर मिळकतीची विक्री करणे,दान करणे, विल्हेवाट लावणे, अथवा व्यवस्था व तबदिली करण्याचा आम्हाला पुर्ण अधिकार आहे व त्यास अनुसरुन सदर मिळकत तुम्हास शासनाच्या नियमानुसार कायमस्वरुपी दान देत आहोत.

३. प्रयोजन व ठराव

कलम नं. १ मधील मिळकत आम्ही (लिहुन देणार) लिहुन घेणार यांना **नॅशनल एज्युकेशन सोसायटी सिल्लोड यांना सदर मिळकत शैक्षणीक प्रयोजनासाठी जागेची आवशकता होती तसेच आमचेच नावाने सदर मिळकत असुन आम्ही वरील संस्थेला विनामोबदला दान देत आहोत.** सदर संस्था ही सर्व जातीधर्माच्या लोकांसाठी खुली राहील.

National Nursing College Sillod-431112

Joint Sub-Registrar CL-2 Sillod
सत्यमेव जयते

दु.नि.ड.
8222 /2021
8 / 23

Principal
National Nursing College, Sillod
Dist. Chh.Sambhajinagar: 431112

४. ताबा

कलम नं. १ मधील मिळकतीवर कोणाचीही चोळी, बांगडी, पोटगी, अन्न वस्त्राचा अथवा ईतर वैयक्तिक स्वरुपाचा बोजा अगर चार्ज नसुन कोणत्याही दिवाणी, महसुली व अन्य कोर्टात दाव्याचा अगर चर्चेचा विषय नसुन कोणत्याही वाद विवादात गुंतलेली नाही. मालकी हक्काबाबत व टायटल बद्दल मी खात्री देत आहे. आज पावेतो सदर मिळकतीवर कोणताही सरकारी, निमसरकारी व ईतर अन्य कोणत्याही प्रकारचा बोजा नाही. निघाल्यास विनाविलंब भरण्याची जबाबदारी माझ्यावर आहे. **अशी पुर्ण निर्वेध, निर्जोखमी, बिनकर्जी बोजारहित मिळकत तुमचे मालकी व ताब्यात दिली असुन तुमच्या मालकी ताब्यात काही हरकत झाल्यास त्याची सर्वस्वी जबाबदारी आमच्यावर आहे.** तसेच कलम नं.१ मधील नमुद मिळकत शासनाने कोणत्याही कामासाठी आरक्षीत केलेली नसुन सदर जमीन ईनामी, गायरान, कमांड, प्रतीबंधीत सत्ता प्रकार, शिर्लीगची किंवा कुळात मिळालेली नाही याबाबत खात्री आम्ही (लिहुन देणार) देत आहे तसे काही आढळुन आल्यास त्याची संपुर्ण जबाबदारी आमच्यावर (लिहुन देणार) आहे.

५. भरणा

सदर दानपत्र विनामोबदला असल्यामुळे सदर दानपत्रामध्ये कुठल्याही प्रकारचा आर्थीक व्यवहार झालेला नाही.

६. हक्क नोंदणी व कर भरणा

कलम नं. १ मधील मिळकतीचा आतापासुन कायमस्वरुपी तुम्ही खरेदी घेणार तुमचे मन मानेल त्याप्रमाणे निरंतर, पुत्र पोत्रादी, वंशपरंपरेने वहिवाट करुन उपभोग घ्यावा. तसेच सदर मिळकतीचे गावचे दप्तरी ७/१२ व मालकी हक्कामध्ये रितसर फेरफाराने तसेच अन्य आवश्यक त्या सर्व सरकारी संलंग्न दप्तरी कागदोपत्री तुम्ही तुमचे नांव सदरच्या खरेदीखताचे मालक, कब्जेदार, वहिवाटदार व उपभोगदार म्हणुन दाखल करुन घ्यावे. त्याकामी आवश्यक ती सही - संमती, जाब - जबाब मी विना मोबदला तुम्ही सांगाल त्यावेळी समक्ष हजर राहुन देईन. त्याबाबत कसुर करणार नाही. याची हमी ही ह्याद्वारे देत आहे. आजपासुन पुढे द्यावे लागणारे सदर मिळकतीचे सर्व सरकारी व निमसरकारी करपट्टी व सारा तुम्ही तुमच्या नांवे मालक म्हणुन भरावेत.

NATIONAL NURSING COLLEGE SILLOD-431112

Joint Sub-Registrar Class-2 Sillod

ख.ल.ड.
4222 /2021
५ / २३

Principal
National Nursing College, Sillod
Dist. Chh.Sambhajinagar:431112

७. खरेदीची हमी

सदर व्यवहार हा कायमस्वरुपी दानपत्राचा असुन गहाणाचा अगर उलट कराराचा अथवा परत घेण्याचा कोणत्याही बोलीचा नाही किंवा तशी अट वा शर्त हि तुमच्यावर ठेवली नाही. सदर मिळकत मी तुम्हास कायम दान दिली आहे. म्हणुन सदर शेतजमीनीचे तुम्ही आजपासुन संपुर्ण कब्जेदार, मालक, वहिवाटदार व उपभोगदार झाला आहेत. तसेच लिहुन देणार हे अनुसुचीत जमाती (आदीवासी) पैकी नाही. तसेच लिहुन देणार आणि लिहुन घेणार यांनी कमाल जमीन धारणा कायदा १९६१ नुसार कमाल क्षेत्रापेक्षा जास्त होत नाही. महाराष्ट्र राज्य नोंदणी नियमाचे कलम ४४/१ नुसार दस्तऐवजाची वैधता तपासण्याची जबाबदारी दुय्यम निबंधक व दस्त लिहीणार यांची नाही. मिळकतीचे टायटल तपासुन घेण्यास मालमत्ता हस्तांतरण अधिनियम १८८२ चे कलम ५५ अन्वये दस्त निष्पादक, कबुलीधारक, दस्त लिहुन घेणार व लिहुन देणार हे संपुर्णपणे जबाबदार राहतील. **प्रतिज्ञापत्र** सदर दस्तऐवज नोंदणी कायदा १९०८ चे अंतर्गत असलेल्या तरतुदीनुसारच नोंदणीस दाखल केलेला आहे. दस्तातील संपुर्ण मजकुर सोबत जोडलेल्या कागदपत्रांची सत्यता, वैधता, कायदेशीर बाबी तपासल्या असुन त्यास दस्त निष्पादक व्यक्ती, साक्षीदार, कबुलीधारक, लिहुन घेणार व लिहुन देणार हेच जबाबदार राहतील. सदर दस्तात लिहुन घेणार व लिहुन देणार यांनी दिलेल्या माहीती अन्वये तयार करण्यात आला असुन यातील सर्व अटी नियम शर्ती आम्हा वालीवारसदारांवर बंधनकारक राहतील.

८. दस्तऐवजाचा खर्च

कलम नं. १ मधील मिळकतीचे सदरील दानपत्राचा खर्च म्हणजेच मुद्रांक शुल्क व नोंदणी फी वगैरे लिहुन देणार यांनी केला आहे.

सदरचे दानपत्र आम्ही राजीखुशीने, स्वसंमतीने, अक्कलहुशारीने आपल्या हक्कात लिहुन दिले असुन त्यातील सर्व मजकुर वाचला असुन तो आम्ही स्वतः समजुन उमजुन घेतला असुन तो आम्हाला मान्य व कबुल आहे.

करीता हा दानपत्राचा दस्तऐवज आम्ही खालील साक्षीदारांसमक्ष लिहुन देत आहोत. आज दिनांक १०/११/२०२१. दस्त टाईप करणार वाय.आर.देशपांडे, सिल्लोड.

NATIONAL NURSING COLLEGE
Sub-Registrar
Sillod

ल.ड.
4222 /2021
६ / 23

Principal
National Nursing College, Sillod
Dist. Chh.Sambhajinagar: 431112

Joint Sub-Registrar CL-2 Sillod

सत्यमेव जयते

स.ल.ड.
8222 /2021
6 / 23

लिहुन देणार

१. कैलास द्वारकालाल बेवाल

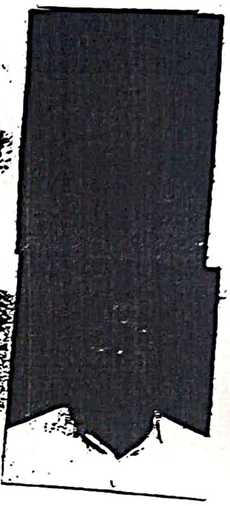

२. अनिल मिश्रीलाल गोलेच्छा

३. नसरुल्लाखान मुनीरखान पठाण

लिहुन घेणार

नॅशनल एज्युकेशन सोसायटी सिल्लोड तर्फे

सदस्य -

सय्यद शौकत सय्यद लाल

साक्षीदार

१.

शेख मोइनोद्दीन अ मजीद

वय ३१, धंदा नोकरी

रा सिल्लोड ता सिल्लोड

आधार नं २३२९ ५६०७ ०९१०

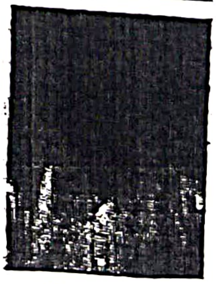

२.

सय्यद शाकेर सय्यद मियाजानी

वय ३७, धंदा नोकरी रा सिल्लोड ता सिल्लोड

आधार नं २०५० २४४४ ७४९३

NATIONAL NURSING COLLEGE SILLOD-431112

Principal

National Nursing College, Sillod

Dist. Chh.Sambhajinagar: 431112

अहवाल दिनांक : 05/01/2020

गाव नमुना सात
अधिकार अभिलेख पत्रक
[महाराष्ट्र जमीन महसूल अधिकार अभिलेख आणि नोंदवह्या (तयार करणे व सुस्थितीत ठेवणे) नियम, १९७१ यातील नियम ३,५,६ आणि ७]

[redacted] जिल्हा :- औरंगाबाद शेवटचा फेरफार क्रमांक : 22412 व दिनांक : 05/01/2020

भुमापन क्रमांक व उपविभाग	भू-धारणा पध्दती	भोगवटादाराचे नांव
96	भोगवटादार वर्ग -1	

शेताचे स्थानिक नांव :-

क्षेत्र एकक	हे.आर.चौ.मी
जिरायत	13.74.00
बागायत	-
तरी	-
वरकस	-
इतर	-
एकूण क्षेत्र	13.74.00
पोट खराब (लागवडीस अयोग्य)	
वर्ग (अ)	0.22.00
वर्ग (ब)	-
एकूण पो ख	0.22.00
आकारणी	31.72
जुडी किंवा विशेष आकारणी	-

भोगवटादाराचे नांव	क्षेत्र	आकार	पो.ख.	फे.फा
[चंद्रकिशोर अंबादास	0.50.00	1.15	]	(17134)
फकिरचंद मोहनाजी	1.60.00	3.69		(658)
[राजेंद्र अंबादास	3.11.00	7.18	0.2200]	(10129)
[कैलास व्यारकादास	1.21.00	2.79	]	(5880)
[अनित मिसरीलाल			]	(5880)
[नसरूउता खा मुनीर खा			]	(5880)
——सामाईक क्षेत्र——				
[उसोन अली अमीर अली	1.20.00	2.77	]	(6146)
[खारदाबाई विजय	2.12.00	4.89	]	(6341)
[विशाल विजय			]	(6341)
[रंजित विजय			]	(6341)
[एस एस अजिंठ कन्ट्रकशेन लि तर्फे डायरेक्टर	2.40.00	5.54	]	(9181)
[अ सत्तार अ नबी			]	(9181)
——सामाईक क्षेत्र——				
फिरदोसजहा रहीस खा	1.60.00	3.69		(8443)
[redacted]				(5880)
				(5880)
				(5880)
	1.20.99	2.79		
एस एस अजिंठ कन्ट्रकशेन लि तर्फे डायरेक्टर				(9181)
अ सत्तार अ नबी				(9181)
अ समीर अ सत्तार				(9181)
——सामाईक क्षेत्र——	2.40.00	5.54		
दिपाली महेंद्र नाईक				(11)
रुपाली दिपक पारक्षर				(14357)
[आकाश राजेंद्र प्रशाद	3.22.00	7.69	0.1100]	(14457)
[संगीता वामनराव कमलकांचन मीस			]	(14457)
——सामाईक क्षेत्र——	0.00.01	0.00		
खारदाबाई विजय प्रशाद				(6341)
विशाल विजय प्रशाद				(6341)
रंजित विजय प्रशाद				(6341)
——सामाईक क्षेत्र——	2.01.00	4.89	0.11.00	
महमद ईसाक महमद सुलेमान महमद	0.50.00	1.15		(129)
[आकाश राजेंद्र प्रसाद	3.33.00	7.69	]	(14357)
[संगीता वामनराव			]	(14357)
[दिपाली महेंद्र			]	(14357)
[रुपाबाई दीपक			]	(14357)
——सामाईक क्षेत्र——				
हुसेन अली स अमीर अली	1.20.00	2.77		(6146)
[आकाश राजेंद्र प्रशाद			]	(18799)
[संगीता वामनराव कमलाकांत मिश्रा			]	(18799)
[दिपाली महेंद्र नाईक			]	(18799)
[रुपाली दिपक पारक्षर			]	(18799)
——सामाईक क्षेत्र——				
भूषण बाबुप्रसाद शर्मा	0.69.00	1.59	0.11.00	(18799)

खाते क्रमांक

[105], 314, [502], [562], [2459], [2460], [3656], 5379, 5759, 5760, 5761, 5776, 6037, [8952], 11820, [13448], 14668, 14669, 14670, 14671, 14672

कुळाचे नाव

इतर अधिकार

[बोजा - विविध कार्यकारी सोसायटी शाखा] (1)
[सिल्लोड फकिरचंद मोहनजी कोठाळे मध्ये तारण रु १५००](1)
बोजा - स्टेट बँक ऑफ हैद्राबाद
शाखा सिल्लोड चा बोजा फकिरचंद मोहनीराज कोठाळे (1)
इतर
आंबे 10 समाईक गाडी रस्ता (1)
[इतर](2)
[सोदापावती आधारे रामकृष्ण सुपडू पवार](2)
इतर
स (803)
वारस
इतर वारस 1)वेशाली, 2)सोनाली (6348)
[इतर](6348)
[वारस वेशाली, सोनाली](6348)
बोजा - स्टेट बँक ऑफ इंडिया शाखा
फकीरचंद मोहनाची कोठळे १,००००० मध्ये तारण (12033)
सिल्लोड चार र रु १,००,०००/- बोजा फकीरचंद मोहनाजी कोठळे (12033)
बोजा - बँक ऑफ महाराष्ट्र शाखा
फकीरचंद मोहनाजी कोठळे १,००००० मध्ये तारण व रु 50,000 बोजा (12033)
बोजा
साईराम ना प. संस्था मध्ये र रु ६०,०००/- मध्ये फकीर मोहन यांची जमीन तारण (17134)
[इतर](17830)
[सोदा पावती आधारे रामकृष्ण सुपडू पवार ८.९३ गुंठे फेर नं.(९८६७/2)ने.](17830)
विहीर
विहीर एक स्वंतत्र हुसेन अली स अमीर अली यांची (18031)

1.35
1060
8858600
119

Principal
National Nursing College, Sillod
Dist. Chh.Sambhajinagar: 431112

Joint Sub-Registrar CL-2 Sillod

स.ल.ड.
8222 /2021
(/ 23

https://mahaferfar.enlightcloud.com/DDM/PgHtml7/12

23/05/2021

गाव :- सिल्लोड तातुका :- सिल्लोड जिल्हा :- औरंगाबाद शेवटचा फेरफार क्रमांक : 22412 व दिनांक : 05/01/2020

भुमापन क्रमांक व उपविभाग : 96

	श्रीकांत राजेंद्र मित्रा	0.73.00	1.69	(18799)	
	संदिप साहेबराव साबळे	0.80.00	1.85	(18799)	
	अक्षय संजयकुमार छाजेड	0.60.00	1.39	(18799)	
	शिवकुमार जगदीशप्रशाद पारेवाल	0.40.00	0.92	(18799)	
जुने फेरफार क्र. (2),(4),(5),(435),(5889),(6340),(8443),(9180),(9867),(10129),(10159),(14357),(17947),(18120),(22412)					सीमा आणि भुमापन चिन्हे :

गाव नमुना बारा

पिकांची नोंदवही

[महाराष्ट्र जमीन महसूल अधिकार अभिलेख आणि नोंदवह्या (तयार करणे व सुस्थितीत ठेवणे) नियम,१९७१ यातील नियम २९]

गाव :- सिल्लोड तातुका :- सिल्लोड जिल्हा :- औरंगाबाद शेवटचा फेरफार क्रमांक : 22412 व दिनांक : 05/01/2020

भुमापन क्रमांक व उपविभाग : 96

		पिकाखालील क्षेत्राचा तपशील									लागवडीसाठी उपलब्ध नसलेली जमीन		जल सिंचनाचे साधन	शेरा
		मिश्र पिकाखालील क्षेत्र						निर्भेळ पिकाखालील क्षेत्र						
					घटक पिके व प्रत्येकाखालील क्षेत्र									
वर्ष	हंगाम	मिश्रणाचा संकेत क्रमांक	जल सिंचित	अजल सिंचित	पिकाचे नाव	जल सिंचित	अजल सिंचित	पिकाचे नाव	जल सिंचित	अजल सिंचित	स्वरूप	क्षेत्र		
(१)	(२)	(३)	(४)	(५)	(६)	(७)	(८)	(९)	(१०)	(११)	(१२)	(१३)	(१४)	(१५)
			हे.आर. चौ.मी	हे.आर. चौ.मी		हे.आर. चौ.मी	हे.आर. चौ.मी		हे.आर. चौ.मी	हे.आर. चौ.मी		हे.आर. चौ.मी		
2016-17	खरीप				बाजरी		6.1200	कापूस		7.9600				
2017-18	खरीप				बाजरी		6.1200	कापूस		7.9600				
2018-19	खरीप				बाजरी		6.1200	कापूस		7.9600				

"या प्रमाणित प्रतीसाठी फी म्हणून १५/- रुपये मिळाले."

दिनांक :- 23/05/2021

सांकेतिक क्रमांक :- 27190003823584000052021 1148

(नाव :- ए.के.म्हस्के)

तलाठी साझा :- सिल्लोडता :- सिल्लोड जि :-औरंगाबाद

ABHILASHA KESHAV MHASKE Digitally signed by ABHILASHA KESHAV MHASKE Date: 2021.05.23 16:25:04 +05'30'

Joint Sub-Registrar Sillod — सत्यमेव जयते

दु.नि.ड. 4222 /2021 e / 23

Principal

National Nursing College, Sillod Dist. Chh.Sambhajinagar: 431112

23/05/2023

NATIONAL NURSING COLLEGE SILLOD

ठराव क्रमांक 03 ची नक्कल

विषय क्रमांक 03 :- मौजे सिल्लोड येथील सर्व्हे क्र.96 मधील 1 हेक्टर 20.99 आर जमीन नॅशनल एज्युकेशन सोसायटी सिल्लोड या संस्थेच्या नांवे दानपत्र करणे बाबत.

ठराव क्रमांक 03 :- आज दिनांक 07/11/2021 रोजी नॅशनल एज्युकेशन सोसायटी सिल्लोडच्या कार्यकारी मंडळाच्या बैठकीमध्ये सर्वानुमते असे ठरले की, नॅशनल एज्युकेशन सोसायटी सिल्लोड ता.सिल्लोड जि.औरंगाबाद या आपल्या संस्थेस 1) श्री.कैलास द्वारकालाल बेवाल, 2) श्री.अनिल मिश्रीलाल गोलेच्छा 3) श्री.नसरुल्ला खान मुनीर खान पठाण या दानशुर व्यक्तींने त्यांच्या मालकीची मौजे सिल्लोड येथील सर्व्हे क्र.96 मधील 1 हेक्टर 20.99 आर जमीन शैक्षणिक प्रयोजनासाठी कायमची दान केलेली आहे. सदरील जमीनीचे नोंदणीकृत दानपत्र करुन घेण्यासाठी संस्थेचे सदस्य श्री.सय्यद शौकत सय्यद लाल यांच्या स्वाक्षरीने करुन घेण्यात यावे.

ठराव सर्वानुमते मंजुर.

सुचक :- श्री.शेख सलीम आशक हुसैन

अनुमोदक :- श्री.नजीरखान बशीरखान

स्वाक्षरीत/-
सचिव/-
नॅशनल एज्युकेशन सोसायटी सिल्लोड
ता.सिल्लोड जि.औरंगाबाद

स.ल.ड.
4222 /2021
90 / 23

Principal
National Nursing College, Sillod
Dist. Chh.Sambhajinagar:431112

जा.क्र.नपसि/बां/कावि/
नगरपरिषद सिल्लोड
दिनांक: 07/05/2024

नगर परिषद सिल्लोड Municipal Council Sillod Dist Chhatrapati Sambhajinagar जि.छत्रपती संभाजीनगर

बांधकाम पुर्णत्वाचा दाखला

प्रति,

उपायध्यक्ष,
नॅशनल एज्युकेशन सोसायटी, सिल्लोड
ता. सिल्लोड

महोदय,

सदरचे दाखल्याद्वारे प्रमाणीत करणेत येते की, नगरपरिषद हद्दीमधील **सर्व्हे नं.96 एकुण क्षेत्र 5500 चौ.मी.** सिल्लोड या जागेमधील यापुर्वी इमारतीचे बांधकाम नकाशा प्रमाणे बांधकाम करणेस परवानगी देणेत आलेली असुन सदरचे कामी देणेत आलेल्या बांधकाम परवानगी आदेश व मंजुर बांधकाम नकाशा मधील खालील तपशिलाप्रमाणे बांधकाम पुर्ण केलेले आहे.

तळमजला, पहिला मजला व दुसरा मजला

सदरचे कामी **सर्व्हे नं.96 एकुण क्षेत्र 5500 चौ.मी.** सिल्लोड या जागेतील वरील तपशिलाप्रमाणे केलेले यापुर्वी नॅशनल एज्युकेशन सोसायटी, सिल्लोड संचलीत नॅशनल बी.एस.सी. नर्सिंग महाविद्यालय इमारत (National B.Sc. Nursing College Building) क्षेत्र 2500 चौ.मी. व वस्तीगृह इमारत (Hostel Building) क्षेत्र 3000 चौ.मी. इमारतीचे बांधकाम नगरपरिषदेने मंजूर केलेल्या बांधकाम नकाशाप्रमाणे करणेत आलेले आहे. सदरचे बांधकाम असलेल्या इमारतीचा वापर (**वैद्यकिय व शिक्षण**) या कारणासाठी करणेस नगरपरिषदेची काही हरकत नाही.

हा दाखला दिला असे.

मुख्याधिकारी
नगरपरिषद सिल्लोड

प्रतिलिपी:
वसुली विभाग, नगरपरिषद सिल्लोड

NATIONAL NURSING COLLEGE SILLOD-431112

Principal
National Nursing College, Sillod
Dist. Chh.Sambhajinagar: 431112

Office Of The Municipal Council Sillod
Date 07/05/2024

नगर परिषद सिल्लोड Municipal Council Sillod छ.संभाजीनगर

APPENDIX `I`
Form for occupancy certificate

To,

Vice President
National Education Society, Sillod
Tq. Sillod

&

Mr. Tayade Uday V.
Consulting Civil Engineer.
Sillod Tq: Sillod.

Sir,

The development work of Property No.495, Revenue survey **No.96, 5500.00 Sq mtr** Mauje Sillod, Situated at Sillod town National B.Sc. Nursing College Building 2500.00 sq.m & Hostel Building 3000 sq.m construction completed under supervision of architect Tayade Uday U. consulting civil engineer M.C. Registered No.PT/E/1/2/2 (d)/133, Sillod may be occupied.

A set of certified completion plans is returned herewith.

Encl: As above.

Chief Officer
Municipal Council Sillod

NATIONAL NURSING COLLEGE SILLOD-431112

Principal
National Nursing College, Sillod
Dist. Chh.Sambhajinagar: 431112

जा.क्र.नपसि/बां/कावि/
नगरपरिषद सिल्लोड
दिनांक: 07/05/2024

बांधकाम पुर्णत्वाचा दाखला

प्रति,

उपायध्यक्ष,
नॅशनल एज्युकेशन सोसायटी, सिल्लोड
ता. सिल्लोड

महोदय,

सदरचे दाखल्याद्वारे प्रमाणीत करणेत येते की, नगरपरिषद हद्दीमधील **सर्व्हे नं.96 एकुण क्षेत्र 5500 चौ.मी.** सिल्लोड या जागेमधील यापुर्वी इमारतीचे बांधकाम नकाशा प्रमाणे बांधकाम करणेस परवानगी देणेत आलेली असुन सदरचे कामी देणेत आलेल्या बांधकाम परवानगी आदेश व मंजुर बांधकाम नकाशा मधील खालील तपशिलाप्रमाणे बांधकाम पुर्ण केलेले आहे.

तळमजला, पहिला मजला व दुसरा मजला

सदरचे कामी **सर्व्हे नं.96 एकुण क्षेत्र 5500 चौ.मी.** सिल्लोड या जागेतील वरील तपशिलाप्रमाणे केलेले यापुर्वी नॅशनल एज्युकेशन सोसायटी, सिल्लोड संचलीत नॅशनल बी.एस.सी. नर्सिंग महाविद्यालय इमारत (National B.Sc. Nursing College Building) क्षेत्र 2500 चौ.मी. व वस्तीगृह इमारत (Hostel Building) क्षेत्र 3000 चौ.मी. इमारतीचे बांधकाम नगरपरिषदेने मंजूर केलेल्या बांधकाम नकाशाप्रमाणे करणेत आलेले आहे. सदरचे बांधकाम असलेल्या इमारतीचा वापर **(वैद्यकिय व शिक्षण)** या कारणासाठी करणेस नगरपरिषदेची काही हरकत नाही.

हा दाखला दिला असे.

मुख्याधिकारी
नगरपरिषद सिल्लोड

प्रतिलिपी:
वसुली विभाग, नगरपरिषद सिल्लोड

Principal
National Nursing College, Sillod
Dist. Chh.Sambhajinagar: 431112

Office Of The Municipal Council Sillod
Date 07/05/2024

नगर परिषद सिल्लोड Municipal Council Sillod Chh. Sambhajinagar छ.संभाजीनगर

APPENDIX `I`
Form for occupancy certificate

To,

Vice President
National Education Society, Sillod
Tq. Sillod

&

Mr. Tayade Uday V.
Consulting Civil Engineer.
Sillod Tq: Sillod.

Sir,

The development work of Property No.495, Revenue survey **No.96, 5500.00 Sq mtr** Mauje Sillod, Situated at Sillod town National B.Sc. Nursing College Building 2500.00 sq.m & Hostel Building 3000 sq.m construction completed under supervision of architect Tayade Uday U. consulting civil engineer M.C. Registered No.PT/E/1/2/2 (d)/133, Sillod may be occupied.

A set of certified completion plans is returned herewith.

Encl: As above.

Chief Officer
Municipal Council Sillod

NATIONAL NURSING COLLEGE SILLOD-431112

Principal
National Nursing College, Sillod
Dist. Chh.Sambhajinagar: 431112

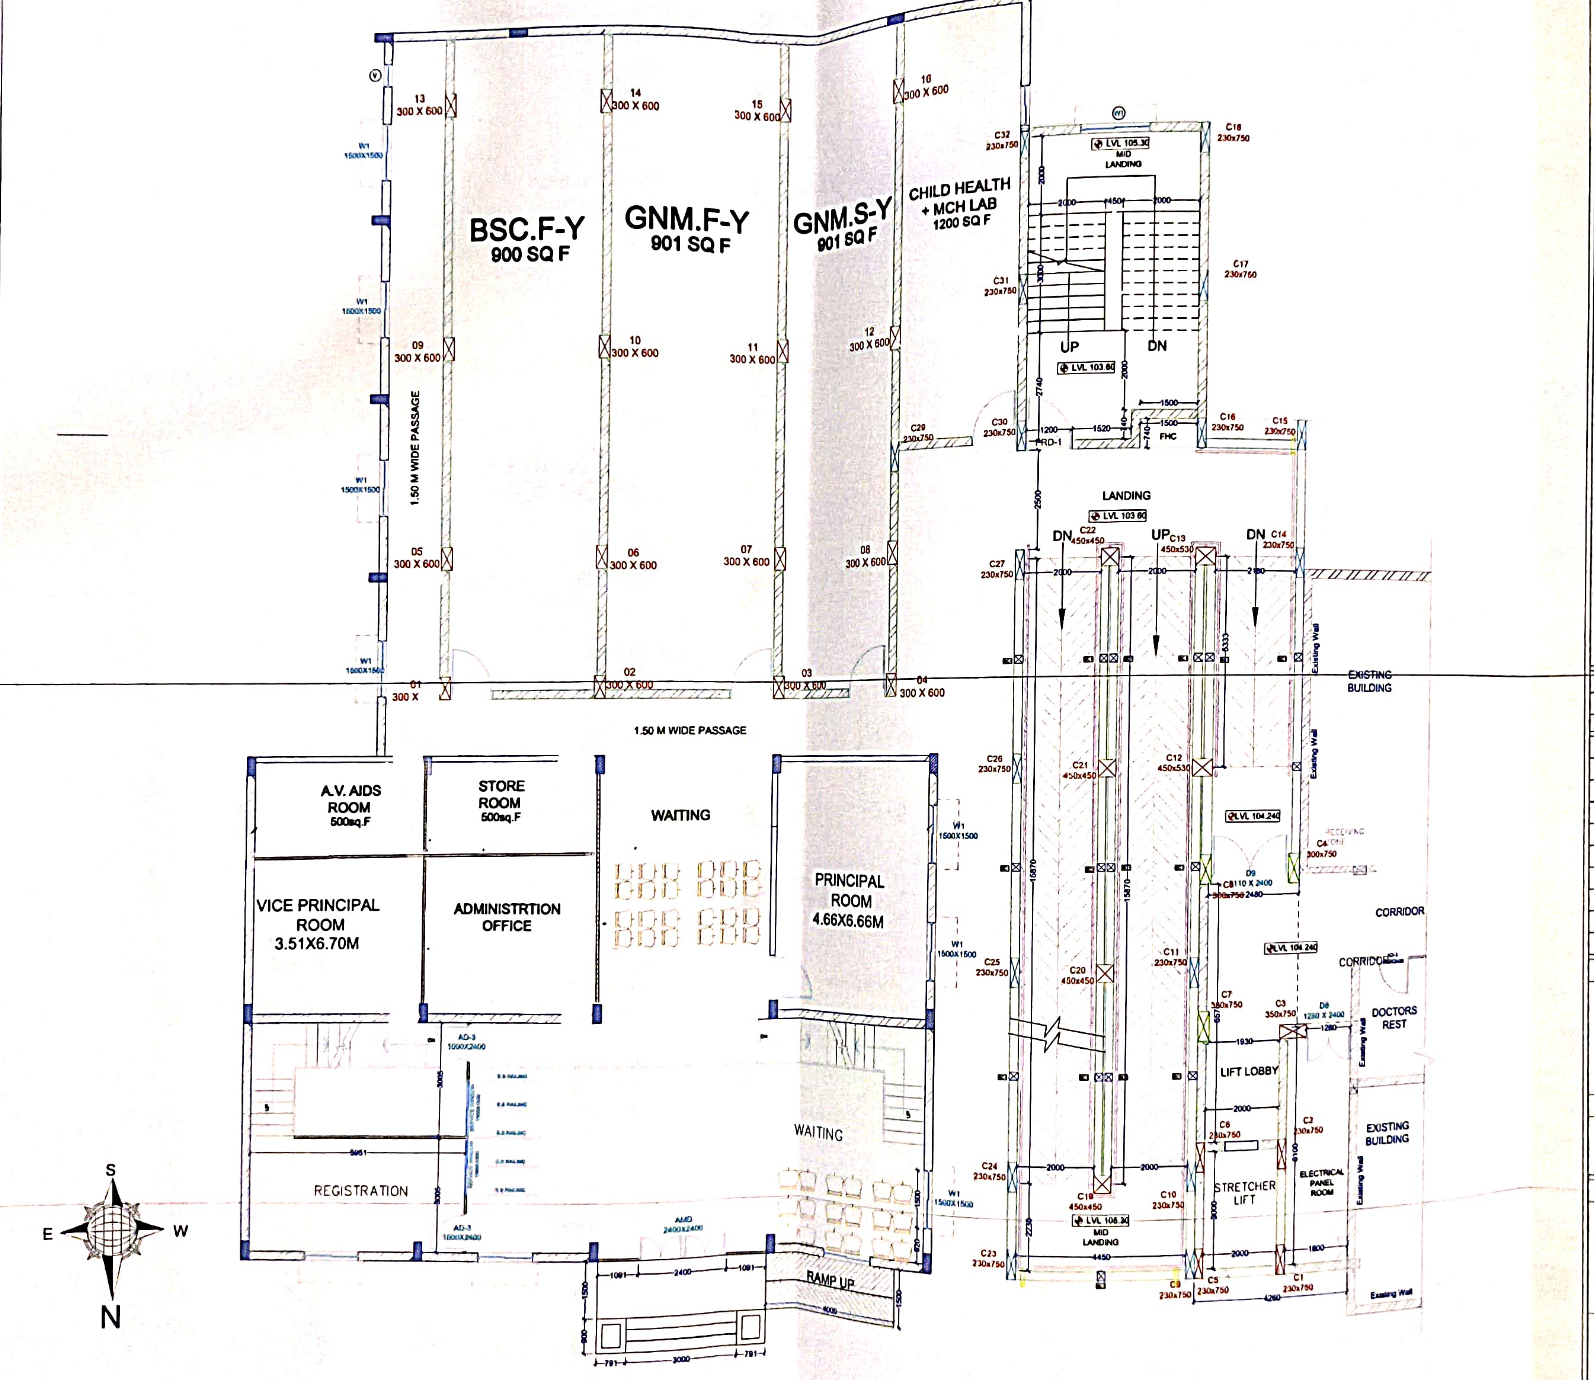

GROUND FLOOR

FILE NAME | 15_MBBS_HOSP_SILLOD_100_OPD_WD_PLAN.dwg

SHEET NO :- G

BUILDING NAME :- OPD 300 BEDDED HOSPITAL

TITLE :-

NOTES

01) ALL DIMENSIONS ARE IN MM, UNLESS OTHERWISE SPECIFIED.
02) DO NOT SCALE THE DRAWING. FOLLOW WRITTEN DIMENSIONS ONLY
03) CONSULT ARCHITECTS IN CASE OF ANY DISCREPANCY ON SITE OR IN DRAWING
04) CHECK SITE CONDITIONS AND DIMENSIONS.
05) THE CONTRACTOR SHALL NOT MAKE ANY DEVIATION, ALTERATION IN SPECIFICATION INVOLVING IMPLICATION WITHOUT PRIOR CONSCENT OF THE ARCHITECT & P.M.C.
06) THE ARCHITECTURAL & STRUCTURAL DRAWINGS SHOULD BE READ OUT IN COORDINATION. 07) THE PROJECT ENGINEER SHOULD CHECK ALL THE DRAWINGS BEFORE EXECUTION OF THE WORK.
08) THIS SHALL NOT BE REPRODUCED, COPIED, EXHIBITED OR USED EITHER IN PART OR IN FULL IN ANY WAY EXCEPT FOR THE PURPOSE IT IS MEANT FOR.
09) IN THE EVENT IT IS REQUIRED TO BE USED FOR ANY PURPOSE OTHER THAN THE PURPOSE IT IS MEANT FOR, IT SHALL ONLY BE DONE WITH PRIOR WRITTEN PERMISSION OF THE ARCHITECTS.

DRG :-	CHECKED :-
SCALE :- NTS	DATE :- 31-03-2023

REVISION

NO.	DATE	REMARKS

TITLE OF THE PROJECT :-

PROPOSED CONSTRUCTION OF NATIONAL MULTISPECIALITY HOSPITAL AND MEDICAL COLLEGE, SILLOD ON S. NO.90 AT. SILLOD, TQ. SILLOD, DIST. AURANGABAD

AUTHORIZED SIGNATORY

ARCHITECT

SUSHIL DESHMUKH AND ASSOCIATES
ARCHITECT, INTERIORS DESIGNER VALUER
LANDSCAPE, FIRE SAFETY & ENVIRONMENTAL
C O N S U L T A N T

ARCHITECT SIGNATORY

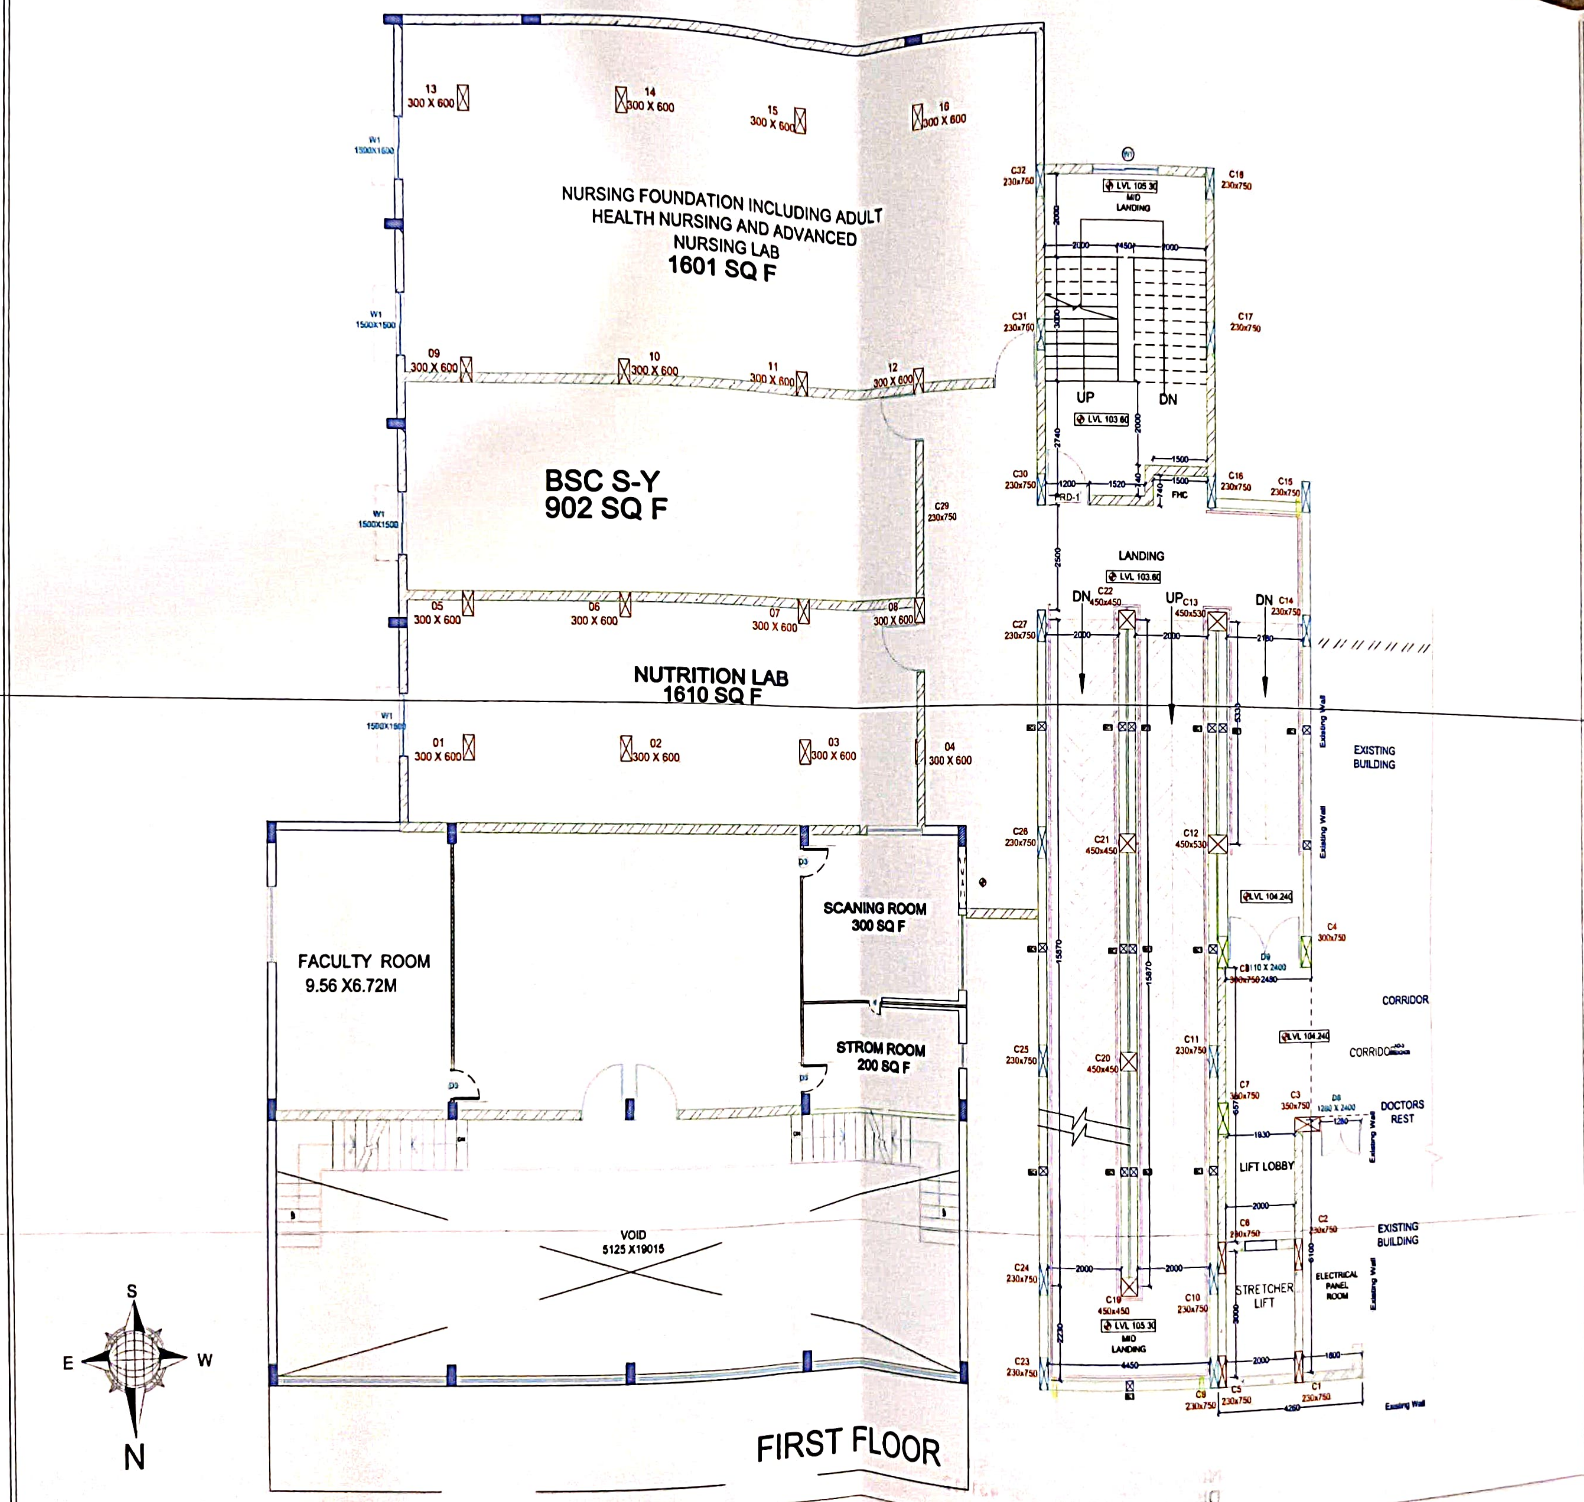

BUILDING NAME :- OPD 300 BEDDED HOSPITAL

TITLE :-

NOTES

01) ALL DIMENSIONS ARE IN MM. UNLESS OTHERWISE SPECIFIED
02) DO NOT SCALE THE DRAWING. FOLLOW WRITTEN DIMENSIONS ONLY
03) CONSULT ARCHITECTS IN CASE OF ANY DISCREPANCY ON SITE OR IN DRAWING.
04) CHECK SITE CONDITIONS AND DIMENSIONS.
05) THE CONTRACTOR SHALL NOT MAKE ANY DEVIATION, ALTERATION IN SPECIFICATION INVOLVING IMPLICATION WITHOUT PRIOR CONSENT OF THE ARCHITECT & P.M.C.
06) THE ARCHITECTURAL & STRUCTURAL DRAWINGS SHOULD BE READ OUT IN COORDINATION. 07) THE PROJECT ENGINEER SHOULD CHECK ALL THE DRAWINGS BEFORE EXECUTION OF THE WORK.
08) THIS SHALL NOT BE REPRODUCED, COPIED, EXIBITED OR USED EITHER IN PART OR IN FULL IN ANY WAY EXCEPT FOR THE PURPOSE IT IS MEANT FOR.
09) IN THE EVENT IT IS REQUIRED TO BE USED FOR ANY PURPOSE OTHER THAN THE PURPOSE IT IS MEANT FOR. IT SHALL ONLY BE DONE WITH PRIOR WRITTEN PERMISSION OF THE ARCHITECTS.

DRG :-	CHECKED :-
SCALE :- NTS	DATE :- 31-03-2023

REVISION

NO.	DATE	REMAKES

TITLE OF THE PROJECT :-

PROPOSED CONSTRUCTION OF NATIONAL MULTISPECIALITY HOSPITAL AND MEDICAL COLLEGE, SILLOD ON S. NO.90 AT. SILLOD, TQ. SILLOD, DIST. AURANGABAD

AUTHORIZED SIGNATORY

ARCHITECT

SUSHIL DESHMUKH AND ASSOCIATES
ARCHITECT, INTERIORS DESIGNER, VALUER
LANDSCAPE, FIRE SAFTY & ENVIROMENTAL
C O N S U L T A N T

ARCHITECT SIGNATORY

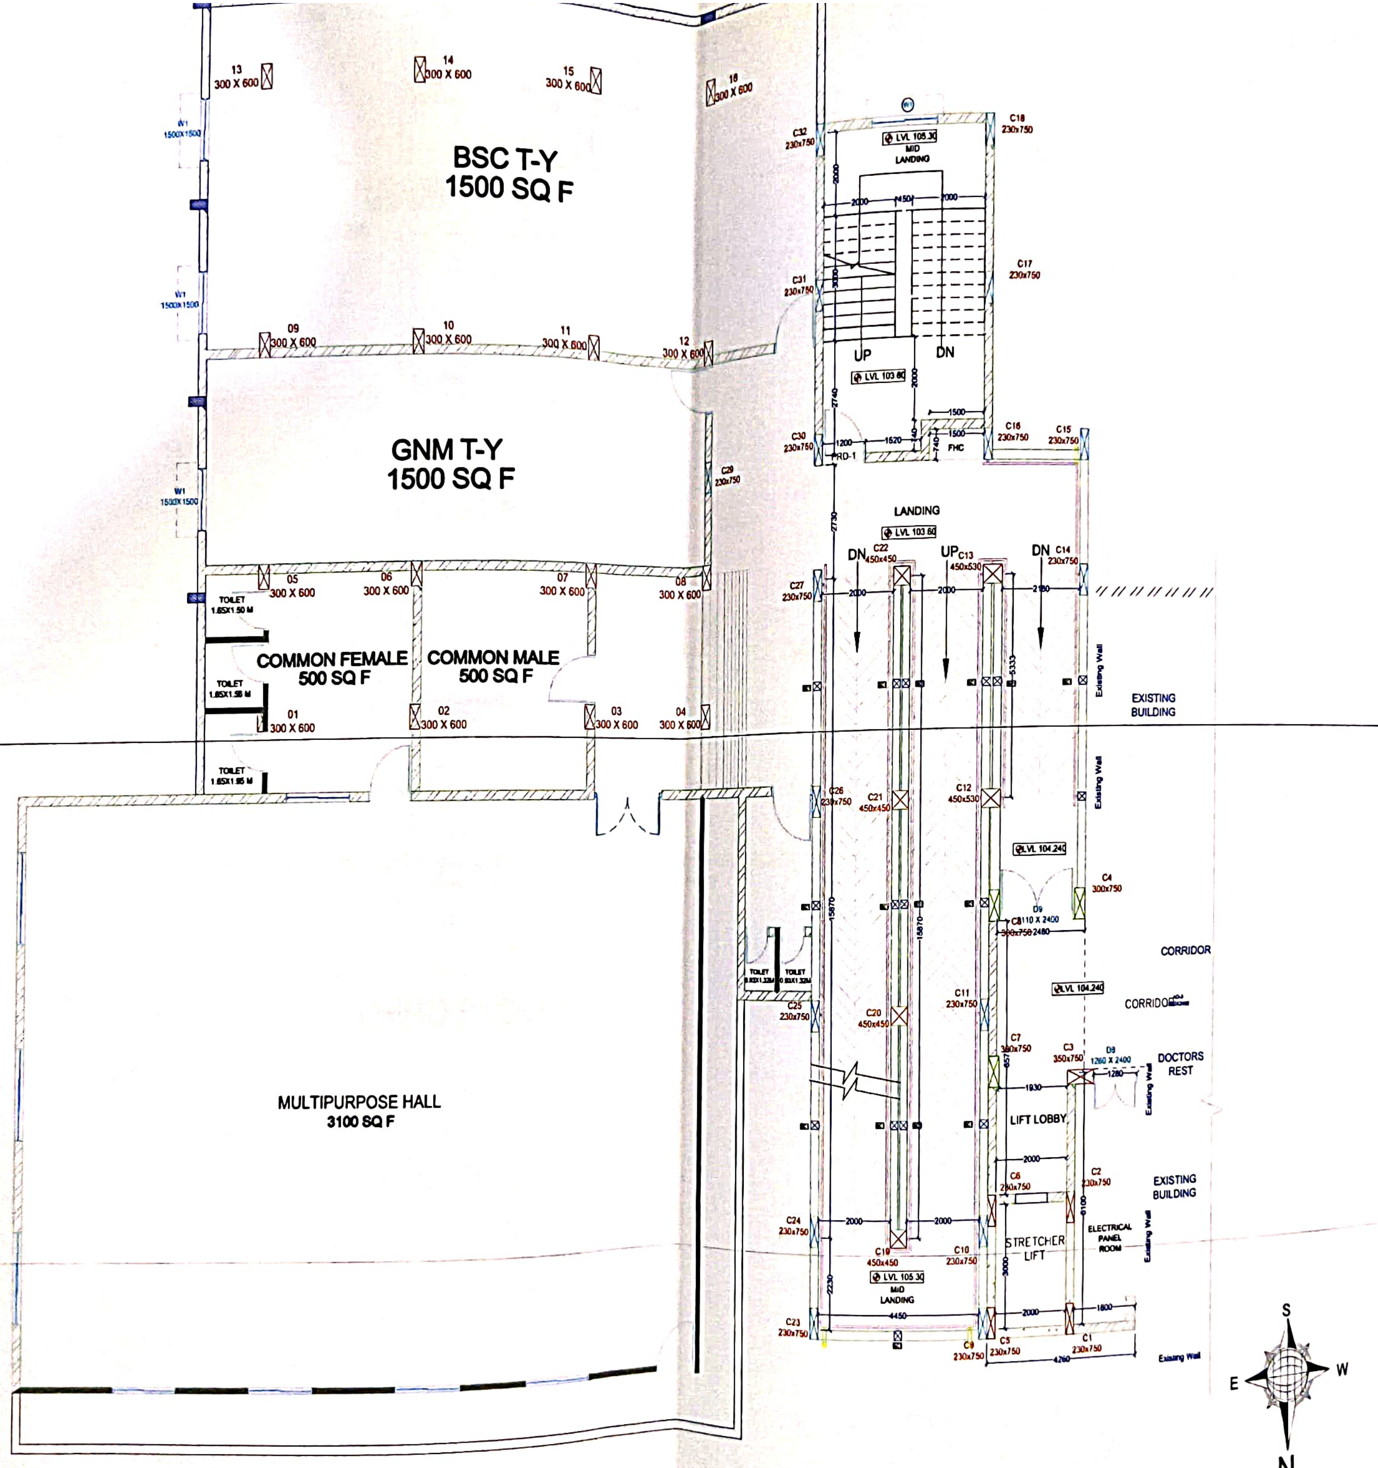

SECOND FLOOR

BUILDING NAME :-

TITLE :-

NOTES

01. ALL DIMENSIONS ARE IN MM. UNLESS OTHERWISE SPECIFIED.
02. DO NOT SCALE THE DRAWING. FOLLOW WRITTEN DIMENSIONS ONLY
03. CONSULT ARCHITECTS IN CASE OF ANY DISCREPANCY ON SITE OR IN DRAWING.
04. CHECK SITE CONDITIONS AND DIMENSIONS.
05. THE CONTRACTOR SHALL NOT MAKE ANY DEVIATION, ALTERATION IN SPECIFICATION INVOLVING IMPLICATION WITHOUT PRIOR CONSENT OF THE ARCHITECT & P.M.C.
06. THE ARCHITECTURAL & STRUCTURAL DRAWINGS SHOULD BE READ OUT IN COORDINATION. (07) THE PROJECT ENGINEER SHOULD CHECK ALL THE DRAWINGS BEFORE EXECUTION OF THE WORK.
08. THIS SHALL NOT BE REPRODUCED, COPIED, EXHIBITED OR USED EITHER IN PART OR IN FULL IN ANY WAY EXCEPT FOR THE PURPOSE IT IS MEANT FOR.
09. IN THE EVENT IT IS REQUIRED TO BE USED FOR ANY PURPOSE OTHER THAN THE PURPOSE IT IS MEANT FOR, IT SHALL ONLY BE DONE WITH PRIOR WRITTEN PERMISSION OF THE ARCHITECTS.

DRG :-	CHECKED :-
SCALE :- NTS	DATE :- 31-03-2023

REVISION

NO.	DATE	REMARKS

TITLE OF THE PROJECT :-

PROPOSED CONSTRUCTION OF NATIONAL MULTISPECIALITY HOSPITAL AND MEDICAL COLLEGE, SILLOD ON S. NO.90 AT. SILLOD, TQ. SILLOD, DIST. AURANGABAD

AUTHORIZED SIGNATORY

ARCHITECT

SUSHIL DESHMUKH AND ASSOCIATES
ARCHITECT, INTERIORS DESIGNER, VALUER
LANDSCAPE, FIRE SAFTY & ENVIRONMENTAL
C O N S U L T A N T

ARCHITECT SIGNATORY

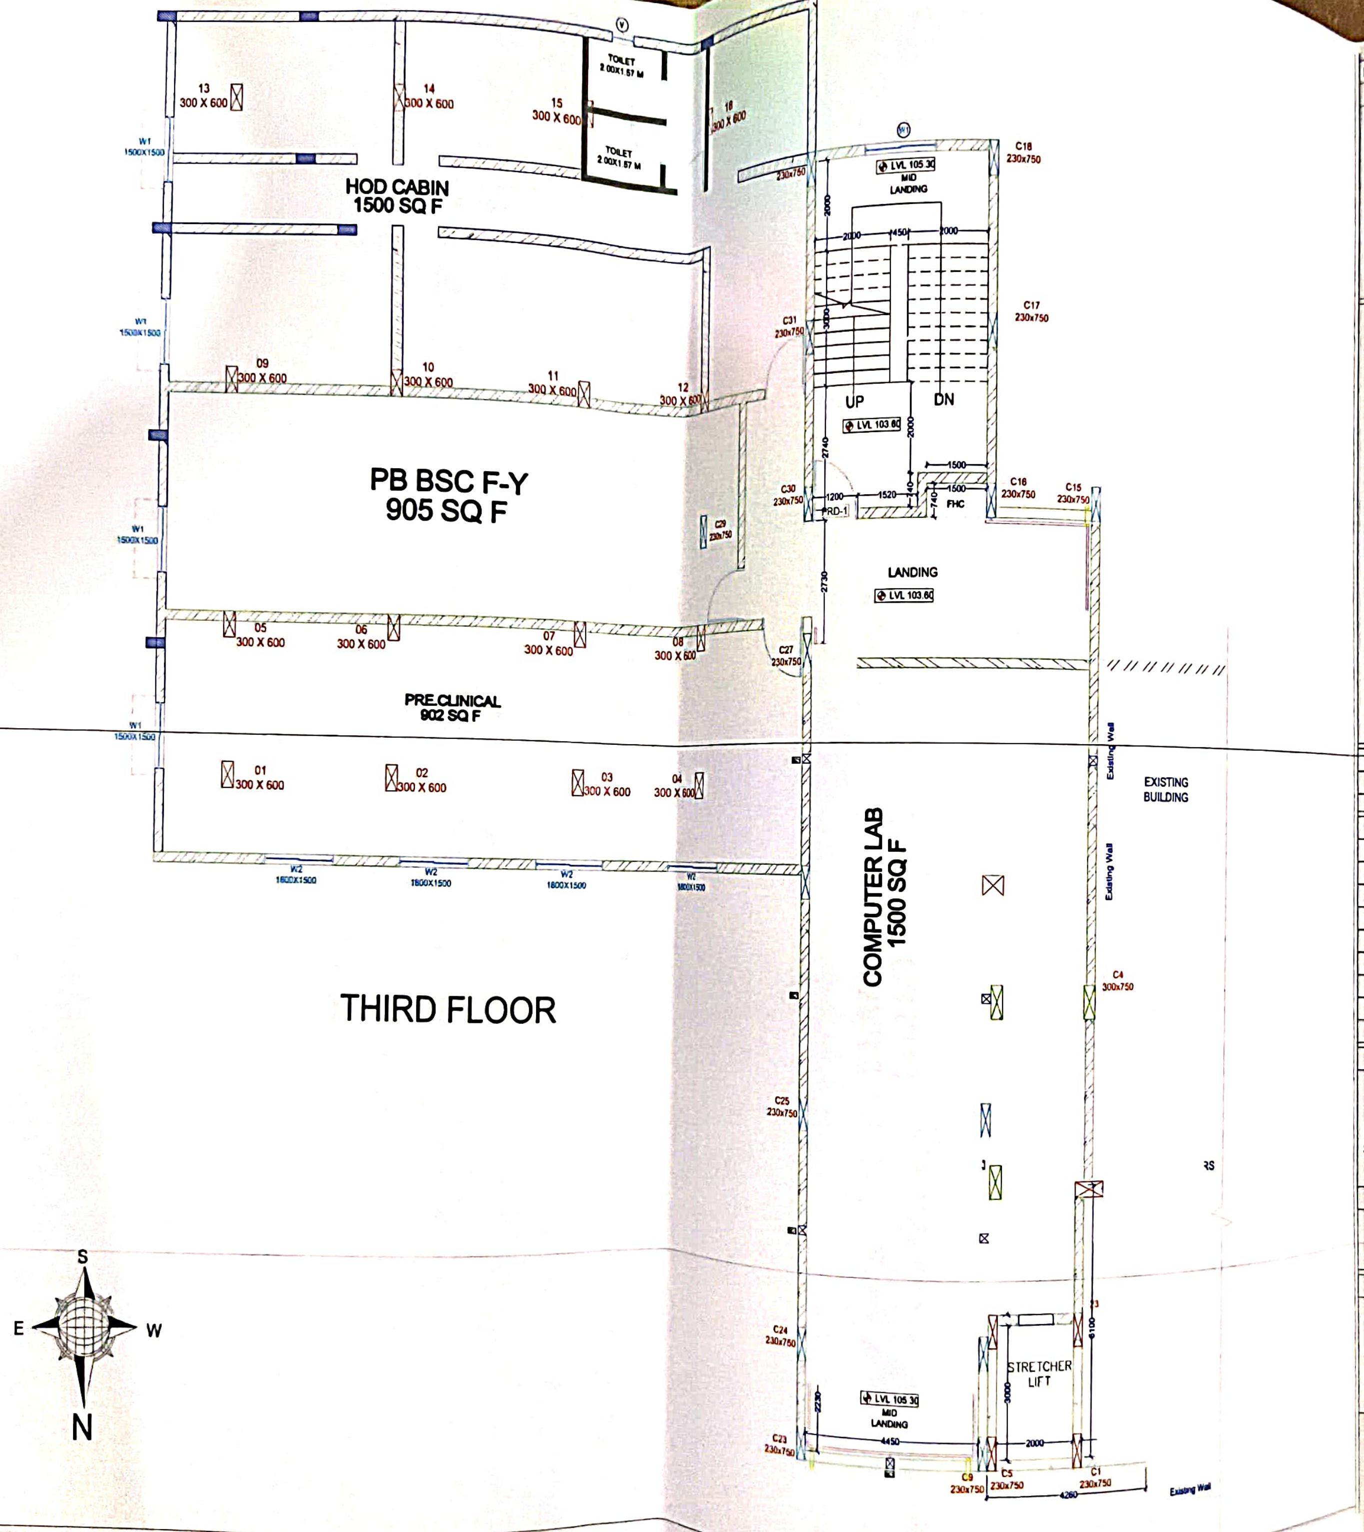

BUILDING NAME :- OPD 300 BEDDED HOSPITAL

TITLE :-

NOTES

01) ALL DIMENSIONS ARE IN MM, UNLESS OTHERWISE SPECIFIED.
02) DO NOT SCALE THE DRAWING. FOLLOW WRITTEN DIMENSIONS ONLY
03) CONSULT ARCHITECTS IN CASE OF ANY DISCREPANCY ON SITE OR IN DRAWINGS
CHECK SITE CONDITIONS AND DIMENSIONS
04) THE CONTRACTOR SHALL NOT MAKE ANY DEVIATION, ALTERATION
05) IN SPECIFICATION INVOLVING IMPLICATION WITHOUT PRIOR CONSENT OF THE ARCHITECT & P M C.
THE ARCHITECTURAL & STRUCTURAL DRAWINGS SHOULD BE READ OUT IN COORDINATION. 07) THE PROJECT ENGINEER SHOULD
06) CHECK ALL THE DRAWINGS BEFORE EXECUTION OF THE WORK.
THIS SHALL NOT BE REPRODUCED, COPIED, EXIBITED OR USED
08) EITHER IN PART OR IN FULL IN ANY WAY EXCEPT FOR THE PURPOSE IT IS MEANT FOR.
09) IN THE EVENT IT IS REQUIRED TO BE USED FOR ANY PURPOSE OTHER THAN THE PURPOSE IT IS MEANT FOR, IT SHALL ONLY BE DONE WITH PRIOR WRITTEN PERMISSION OF THE ARCHITECTS.

DRG :-	CHECKED :-
SCALE :- NTS	DATE :- 31-03-2023

REVISION

NO.	DATE	REMARKS

TITLE OF THE PROJECT :-

PROPOSED CONSTRUCTION OF NATIONAL MULTISPECIALITY HOSPITAL AND MEDICAL COLLEGE, SILLOD ON S. NO.90 AT. SILLOD, TQ. SILLOD, DIST. AURANGABAD

AUTHORIZED SIGNATORY

ARCHITECT

SUSHIL DESHMUKH AND ASSOCIATES
ARCHITECT, INTERIORS DESIGNER, VALUER
LANDSCAPE, FIRE SAFETY & ENVIRONMENTAL CONSULTANT

ARCHITECT SIGNATORY

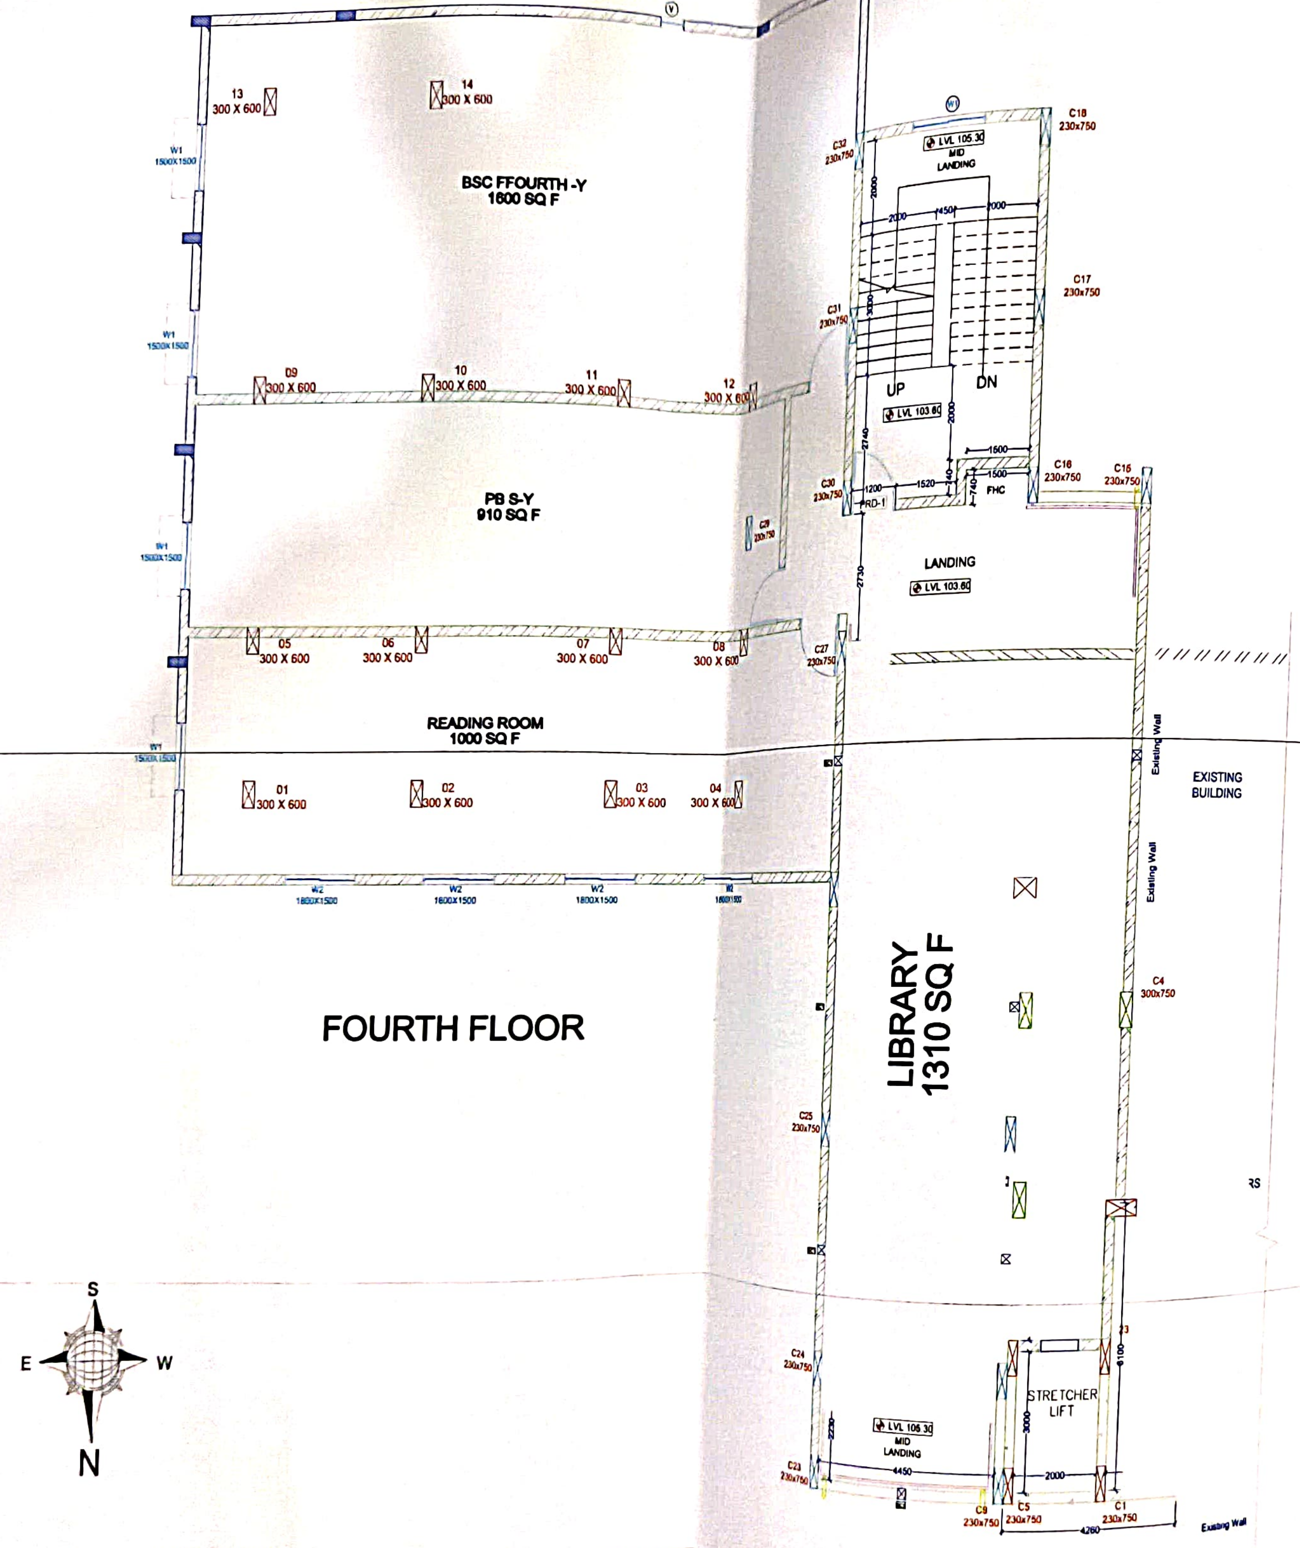

BUILDING NAME :- OPD 300 BEDDED HOSPITAL

TITLE :-

NOTES

01) ALL DIMENSIONS ARE IN MM. UNLESS OTHERWISE SPECIFIED.
02) DO NOT SCALE THE DRAWING. FOLLOW WRITTEN DIMENSIONS ONLY
03) CONSULT ARCHITECTS IN CASE OF ANY DISCREPANCY ON SITE OR IN DRAWING.
CHECK SITE CONDITIONS AND DIMENSIONS
04) THE CONTRACTOR SHALL NOT MAKE ANY DEVIATION, ALTERATION
05) IN SPECIFICATION INVOLVING IMPLICATION WITHOUT PRIOR CONSCENT OF THE ARCHITECT & P M C
THE ARCHITECTURAL & STRUCTURAL DRAWINGS SHOULD BE READ
06) OUT IN COORDINATION. 07) THE PROJECT ENGINEER SHOULD CHECK ALL THE DRAWINGS BEFORE EXECUTION OF THE WORK.
08) THIS SHALL NOT BE REPRODUCED, COPIED, EXIBITED OR USED EITHER IN PART OR IN FULL IN ANY WAY EXCEPT FOR THE PURPOSE IT IS MEANT FOR
09) IN THE EVENT IT IS REQUIRED TO BE USED FOR ANY PURPOSE OTHER THAN THE PURPOSE IT IS MEANT FOR, IT SHALL ONLY BE DONE WITH PRIOR WRITTEN PERMISSION OF THE ARCHITECTS.

DRG :-	CHECKED :-
SCALE :- NTS	DATE :- 31-03-2023

REVISION

NO.	DATE	REMARKS

TITLE OF THE PROJECT :-

PROPOSED CONSTRUCTION OF NATIONAL MULTISPECIALITY HOSPITAL AND MEDICAL COLLEGE, SILLOD ON S. NO.90 AT. SILLOD, TQ. SILLOD, DIST. AURANGABAD

AUTHORIZED SIGNATORY

ARCHITECT

SUSHIL DESHMUKH AND ASSOCIATES
ARCHITECT, INTERIOR DESIGNER, VALUER
LANDSCAPE, FIRE SAFTY & ENVIRONMENTAL
C O N S U L T A N T

ARCHITECT SIGNATORY

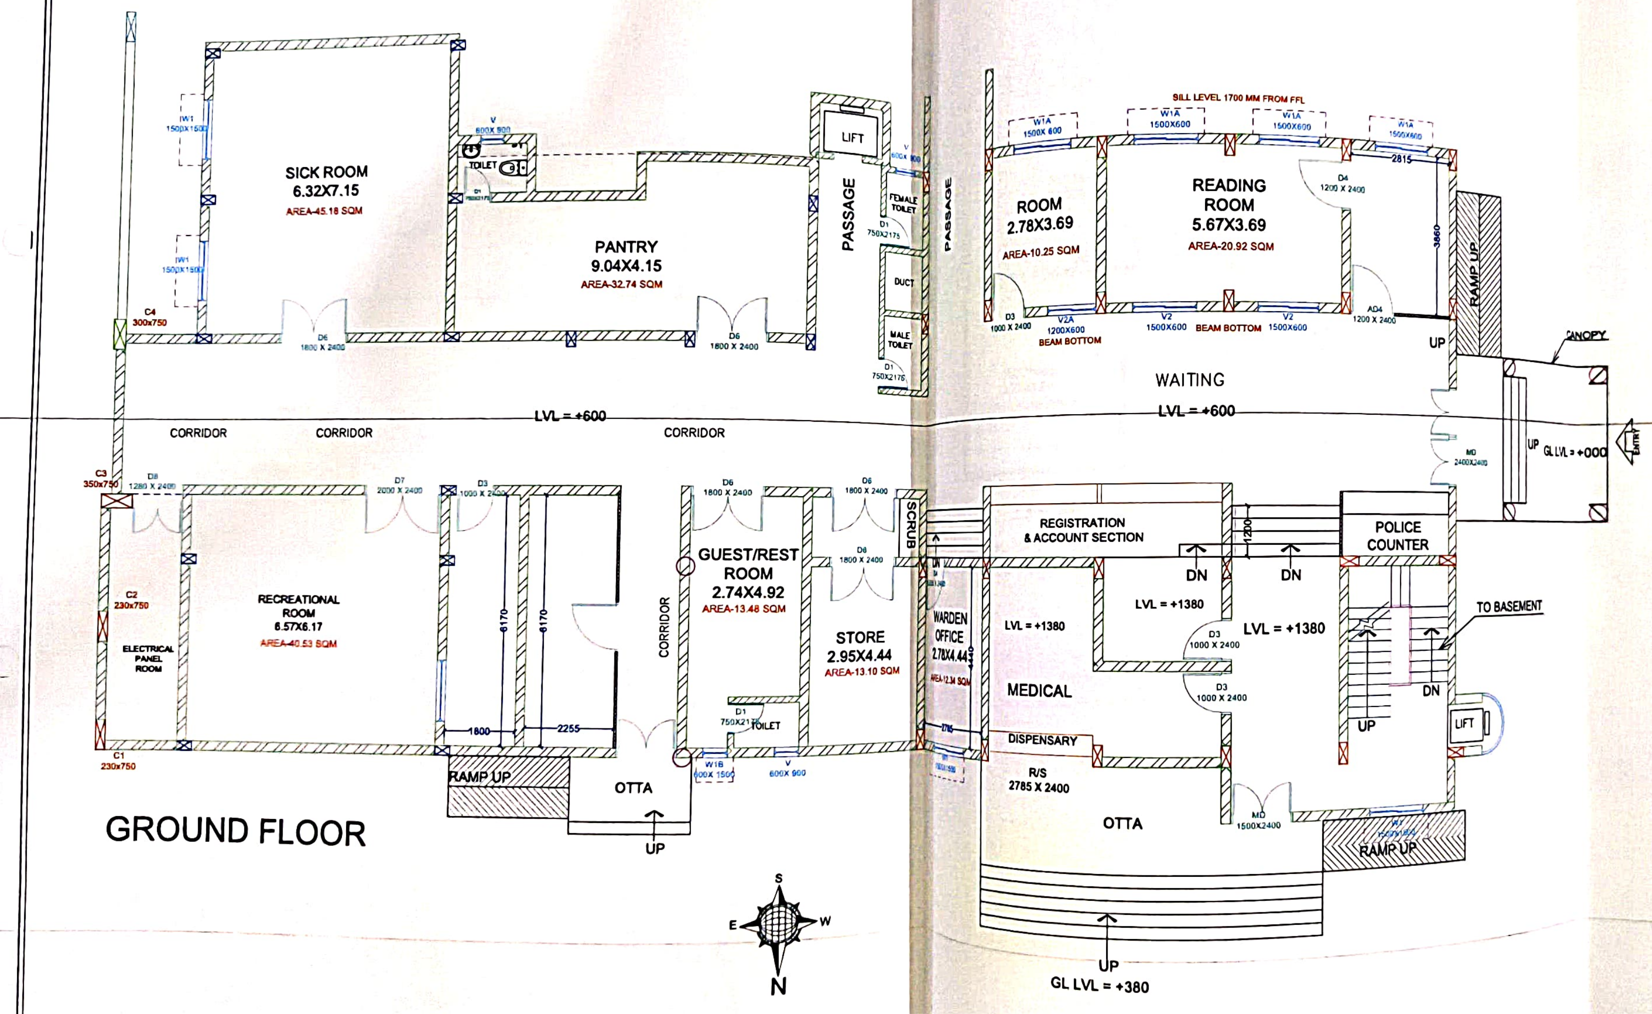

SHEET NO :- G+2

BUILDING NAME :- IPD 300 BEDDED HOSPITAL

TITLE :-

NOTES

01) ALL DIMENSIONS ARE IN MM. UNLESS OTHERWISE SPECIFIED.
02) DO NOT SCALE THE DRAWING. FOLLOW WRITTEN DIMENSIONS ONLY
03) CONSULT ARCHITECTS IN CASE OF ANY DISCREPANCY ON SITE OR IN DRAWING
CHECK SITE CONDITIONS AND DIMENSIONS
04) THE CONTRACTOR SHALL NOT MAKE ANY DEVIATION, ALTERATION
05) IN SPECIFICATION INVOLVING IMPLICATION WITHOUT PRIOR CONSCENT OF THE ARCHITECT & P M C.
THE ARCHITECTURAL & STRUCTURAL DRAWINGS SHOULD BE READ
06) OUT IN COORDINATION 07) THE PROJECT ENGINEER SHOULD CHECK ALL THE DRAWINGS BEFORE EXECUTION OF THE WORK
THIS SHALL NOT BE REPRODUCED, COPIED, EXIBITED OR USED
08) EITHER IN PART OR IN FULL IN ANY WAY EXCEPT FOR THE PURPOSE IT IS MEANT FOR.
IN THE EVENT IT IS REQUIRED TO BE USED FOR ANY PURPOSE
09) OTHER THAN THE PURPOSE IT IS MEANT FOR, IT SHALL ONLY BE DONE WITH PRIOR WRITTEN PERMISSION OF THE ARCHITECTS.

DRG :-

CHECKED :-

SCALE :- NTS

DATE :- 23-09-2022

REVISION

NO.	DATE	REMAKES
01	08-10-2022	PRE OPERATIVE & ANESTHESIA
02	20-10-2022	AS PER UPDATED RAMP & PLINTH LVL
03	21-11-2022	UPDATED AS PER Dr DESHPANDE SIR
04	30-11-2022	CASUALTY WARD, X RAY ROOM
05	25-02-2023	STRETCHER LIFT
06	15-03-2023	ADD ACCOUNT SECTION
07	18-03-2023	PATHOLOGY LAB WINDOW UPDATE AS PER SITE CONATION
08	04-04-2023	RAMP & ELECTRICAL PANEL ROOM
09	11-04-2023	AS PER SITE TOILET
10	25-04-2023	AUTO CLAVE STERILIZATION AREA PARTITION ADD
11	14-12-2023	UPDATED AS PER Dr DESHPANDE SIR

TITLE OF THE PROJECT :-

PROPOSED CONSTRUCTION OF NATIONAL MULTISPECIALITY HOSPITAL AND MEDICAL COLLEGE, SILLOD ON S. NO.90 AT. SILLOD, TQ. SILLOD, DIST. AURANGABAD

AUTHORIZED SIGNATORY

ARCHITECT

SUSHIL DESHMUKH AND ASSOCIATES
ARCHITECT, INTERIORS DESIGNER, VALUER
LANDSCAPE, FIRE SAFETY & ENVIROMENTAL
CONSULTANT

ARCHITECT SIGNATORY

FILE NAME 31_MBBS_HOSP_SILLOD_300_IPD_WD_PLAN.dwg

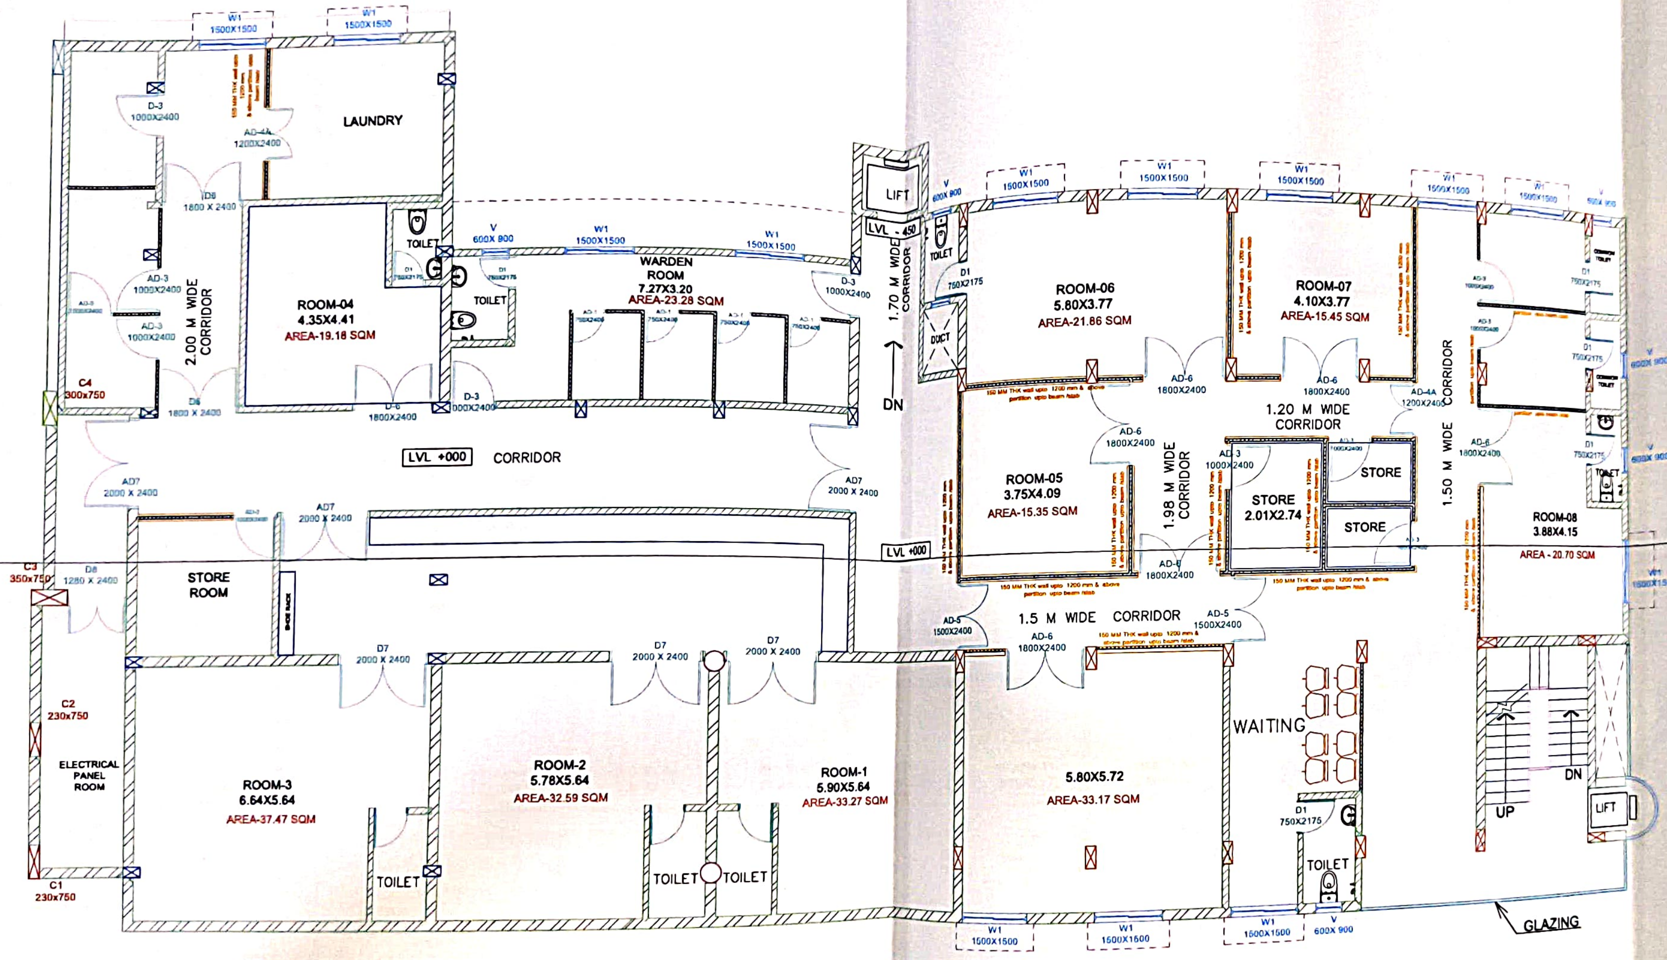

FIRST FLOOR

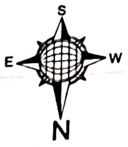

FILE NAME | 31_MBBS_HOSP_SILLOD_300_IPD_WD_PLAN.dwg

SHEET NO :- G+2

BUILDING NAME :- IPD 300 BEDDED HOSPITAL

TITLE :-

NOTES

(01) ALL DIMENSIONS ARE IN MM, UNLESS OTHERWISE SPECIFIED.
(02) DO NOT SCALE THE DRAWING. FOLLOW WRITTEN DIMENSIONS ONLY
(03) CONSULT ARCHITECTS IN CASE OF ANY DISCREPANCY ON SITE OR IN DRAWING.
(04) CHECK SITE CONDITIONS AND DIMENSIONS.
(05) THE CONTRACTOR SHALL NOT MAKE ANY DEVIATION, ALTERATION IN SPECIFICATION INVOLVING IMPLICATION WITHOUT PRIOR CONSCENT OF THE ARCHITECT & P.M.C.
(06) THE ARCHITECTURAL & STRUCTURAL DRAWINGS SHOULD BE READ OUT IN COORDINATION. (07) THE PROJECT ENGINEER SHOULD CHECK ALL THE DRAWINGS BEFORE EXECUTION OF THE WORK.
(08) THIS SHALL NOT BE REPRODUCED, COPIED, EXIBITED OR USED EITHER IN PART OR IN FULL IN ANY WAY EXCEPT FOR THE PURPOSE IT IS MEANT FOR.
(09) IN THE EVENT IT IS REQUIRED TO BE USED FOR ANY PURPOSE OTHER THAN THE PURPOSE IT IS MEANT FOR, IT SHALL ONLY BE DONE WITH PRIOR WRITTEN PERMISSION OF THE ARCHITECTS.

DRG :- | CHECKED :-
SCALE :- NTS | DATE :- 23-09-2022

REVISION

NO.	DATE	REMARKS
01	08-10-2022	PRE OPERATIVE & ANESTHESIA
02	20-10-2022	AS PER UPDATED RAMP & PLINTH LVL
03	21-11-2022	UPDATED AS PER Dr.DESHPANDE SIR
04	30-11-2022	CASUALTY WARD, X RAY ROOM
05	25-02-2023	STRETCHER LIFT
06	15-03-2023	ADD ACCOUNT SECTION
07	16-03-2023	PATHOLOGY LAB WINDOW UPDATE AS PER SITE CONATION
08	04-04-2023	RAMP & ELECTRICAL PANEL ROOM
09	11-04-2023	AS PER SITE TOILET
10	20-04-2023	AUTO CLAVE STERILIZATION AREA PARTITION ADD
11	14-12-2023	UPDATED AS PER Dr.DESHPANDE SIR

TITLE OF THE PROJECT :-

PROPOSED CONSTRUCTION OF NATIONAL MULTISPECIALITY HOSPITAL AND MEDICAL COLLEGE, SILLOD ON S. NO.90 AT. SILLOD, TQ. SILLOD, DIST. AURANGABAD

AUTHORIZED SIGNATORY

ARCHITECT

SUSHIL DESHMUKH AND ASSOCIATES
ARCHITECT, INTERIORS DESIGNER, VALUER
LANDSCAPE, FIRE SAFETY & ENVIROMENTAL
CONSULTANT

ARCHITECT SIGNATORY

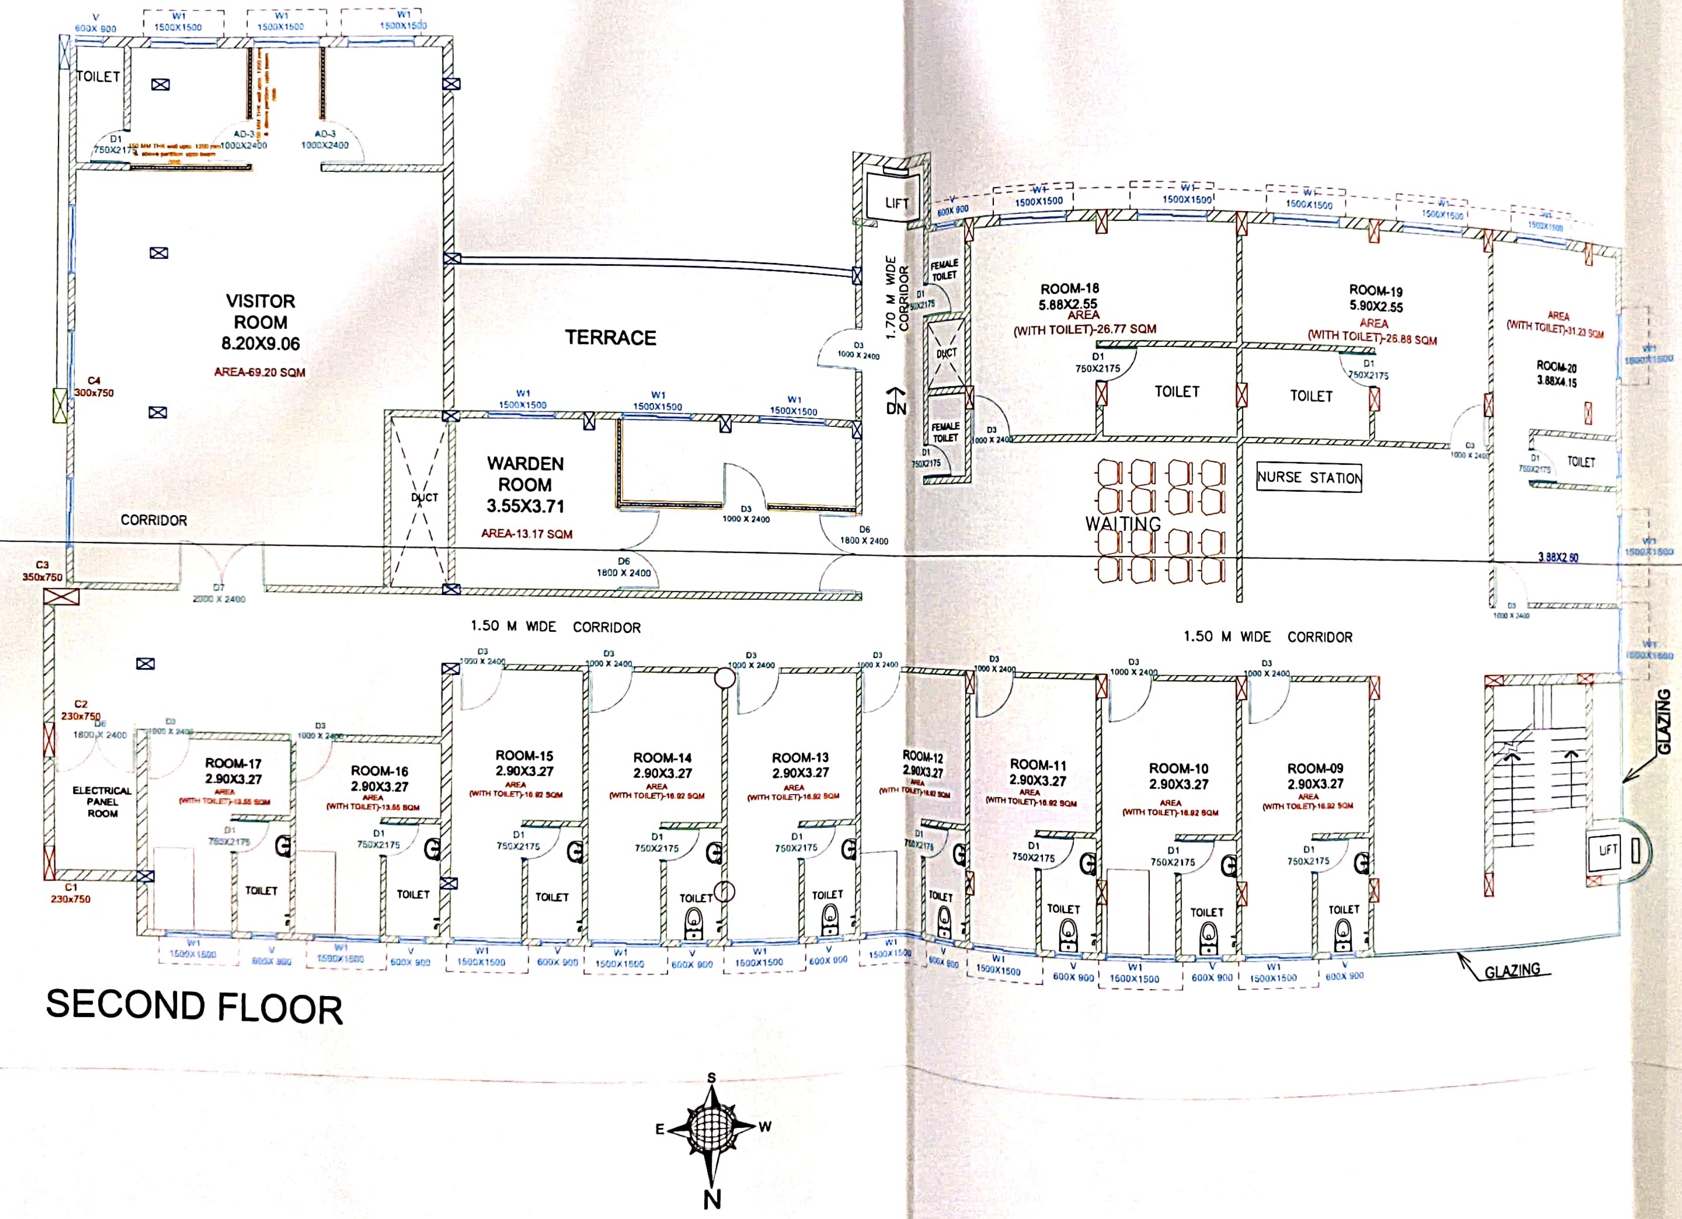

SECOND FLOOR

FILE NAME | 31_MBBS_HOSP_SILLOD_300_IPD_WD_PLAN.dwg

SHEET NO :- G+2

BUILDING NAME :- IPD 300 BEDDED HOSPITAL

TITLE :-

NOTES

01) ALL DIMENSIONS ARE IN MM, UNLESS OTHERWISE SPECIFIED.
02) DO NOT SCALE THE DRAWING. FOLLOW WRITTEN DIMENSIONS ONLY
03) CONSULT ARCHITECTS IN CASE OF ANY DISCREPANCY ON SITE OR IN DRAWING.
04) CHECK SITE CONDITIONS AND DIMENSIONS.
05) THE CONTRACTOR SHALL NOT MAKE ANY DEVIATION, ALTERATION IN SPECIFICATION INVOLVING IMPLICATION WITHOUT PRIOR CONSCENT OF THE ARCHITECT & P M C.
06) THE ARCHITECTURAL & STRUCTURAL DRAWINGS SHOULD BE READ OUT IN COORDINATION. 07) THE PROJECT ENGINEER SHOULD CHECK ALL THE DRAWINGS BEFORE EXECUTION OF THE WORK.
08) THIS SHALL NOT BE REPRODUCED, COPIED, EXIBITED OR USED EITHER IN PART OR IN FULL IN ANY WAY EXCEPT FOR THE PURPOSE IT IS MEANT FOR.
09) IN THE EVENT IT IS REQUIRED TO BE USED FOR ANY PURPOSE OTHER THAN THE PURPOSE IT IS MEANT FOR, IT SHALL ONLY BE DONE WITH PRIOR WRITTEN PERMISSION OF THE ARCHITECTS.

DRG :- | CHECKED :-
SCALE :- NTS | DATE :- 23-09-2022

REVISION

NO.	DATE	REMAKES
01	08-10-2022	PRE OPERATIVE & ANESTHESIA
02	29-10-2022	AS PER UPDATED RAMP & PLINTH LVL
03	21-11-2022	UPDATED AS PER Dr.DESHPANDE SIR
04	30-11-2022	CASUALTY WARD, X RAY ROOM
05	25-02-2023	STRETCHER LIFT
06	15-03-2023	ADD ACCOUNT SECTION
07	18-03-2023	PATHOLOGY LAB WINDOW UPDATE AS PER SITE CONATION
08	04-04-2023	RAMP & ELECTRICAL PANEL ROOM
09	11-04-2023	AS PER SITE TOILET
10	25-04-2023	AUTO CLAVE STERILIZATION AREA PARTITION ADD
11	14-12-2023	UPDATED AS PER Dr.DESHPANDE SIR

TITLE OF THE PROJECT :-

PROPOSED CONSTRUCTION OF NATIONAL MULTISPECIALITY HOSPITAL AND MEDICAL COLLEGE, SILLOD ON S. NO.90 AT. SILLOD, TQ. SILLOD, DIST. AURANGABAD

AUTHORIZED SIGNATORY

ARCHITECT

SUSHIL DESHMUKH AND ASSOCIATES
ARCHITECT, INTERIORS DESIGNER, VALUER
LANDSCAPE, FIRE SAFTY & ENVIROMENTAL
C O N S U L T A N T

ARCHITECT SIGNATORY

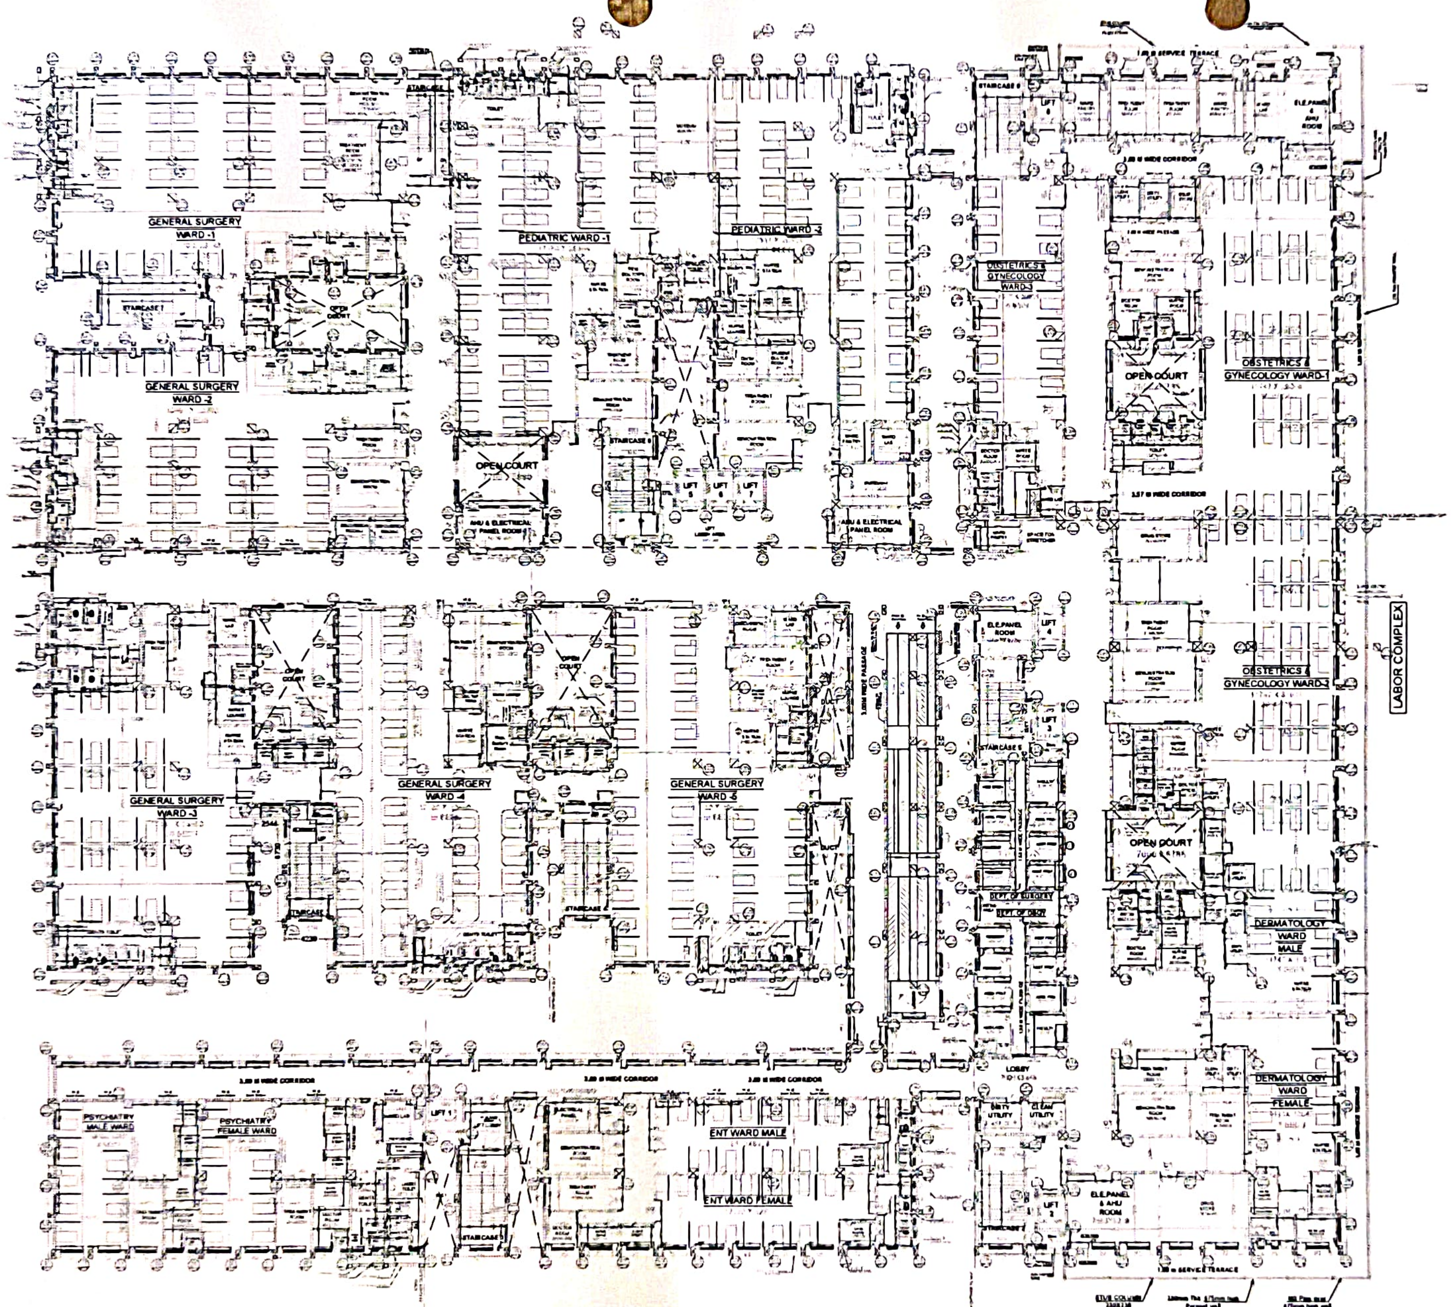

Note

	230mm Wall
	150mm Wall
	100mm Wall
	230mm Low Ht Wall

THIRD FLOOR

Principal
National Nursing College, Sillod
Dist. Chh.Sambhajinagar:431112

SHEET NO :-

BUILDING NAME :- HOSPITAL BUILDING

TITLE :- FLOOR DRAWING

NOTES

01) ALL DIMENSIONS ARE IN MM UNLESS OTHERWISE SPECIFIED.
02) DO NOT SCALE THE DRAWING. FOLLOW WRITTEN DIMENSIONS ONLY.
03) CONSULT ARCHITECTS IN CASE OF ANY DISCREPANCY ON SITE OR IN DRAWING.
04) CHECK SITE CONDITIONS AND DIMENSIONS.
05) THE CONTRACTOR SHALL NOT MAKE ANY DEVIATION, ALTERATION IN SPECIFICATION INVOLVING IMPLICATION WITHOUT PRIOR CONSENT OF THE ARCHITECT & P.M.C.
06) THE ARCHITECTURAL & STRUCTURAL DRAWINGS SHOULD BE READ OUT IN COORDINATION. 07) THE PROJECT ENGINEER SHOULD CHECK ALL THE DRAWINGS BEFORE EXECUTION OF THE WORK.
08) THIS SHALL NOT BE REPRODUCED, COPIED, EXHIBITED OR USED EITHER IN PART OR IN FULL IN ANY WAY EXCEPT FOR THE PURPOSE IT IS MEANT FOR.
09) IN THE EVENT IT IS REQUIRED TO BE USED FOR ANY PURPOSE OTHER THAN THE PURPOSE IT IS MEANT FOR, IT SHALL ONLY BE DONE WITH PRIOR WRITTEN PERMISSION OF THE ARCHITECTS.

KEY PLAN

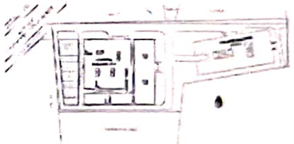

DRG. -	CHECKED -
SCALE - NTS	DATE - 01-09-2023
DRG SPECIFICATION -	

REVISION

NO.	DATE	REMARKS

TITLE OF THE PROJECT :-

PROPOSED CONSTRUCTION OF NATIONAL MULTISPECIALITY HOSPITAL AND MEDICAL COLLEGE, SILLOD ON S. NO.92(P) AT. SILLOD, TQ. SILLOD, DIST. AURANGABAD

AUTHORIZED SIGNATORY

ARCHITECT

SUSHIL DESHMUKH AND ASSOCIATES

PROJECT MANAGEMENT CONSULTANT

PMC / ARCHITECT SIGNATORY

FILE NAME: 37_HOSP_SILLOD_750_PLANS_THIRD FL.dwg

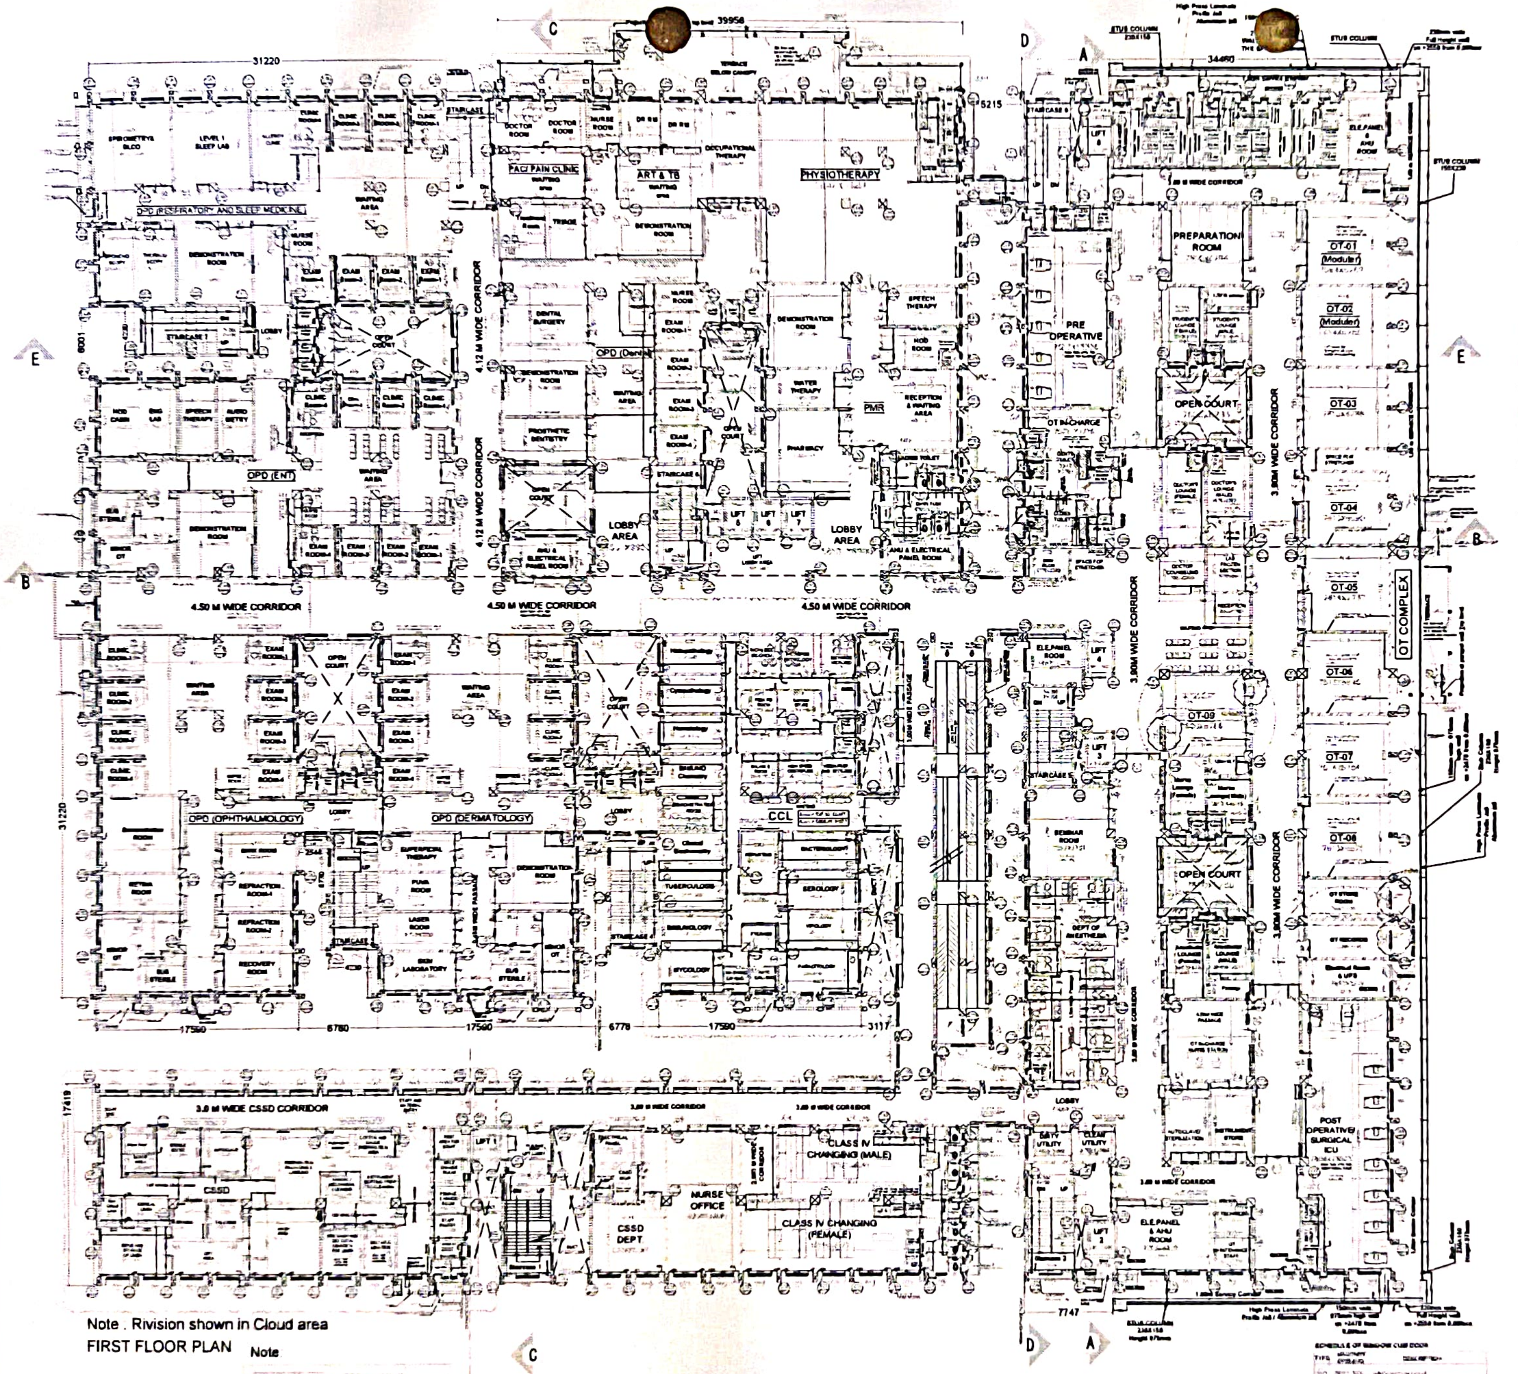

Note . Rivision shown in Cloud area

FIRST FLOOR PLAN

Note

230mm Wall
150mm Wall
100mm Wall
230mm Low Ht Wall

FIRST FLOOR PLAN

Principal
National Nursing College, Sillod
Dist. Chh.Sambhajinagar:431112

Note : Rivision shown in Cloud area

FILE NAME: 48_HOSP_SILLOD_750_PLANS_FIRST FL (1).dwg

SHEET NO :-

BUILDING NAME :- HOSPITAL BUILDING

TITLE :- FLOOR DRAWING

NOTES

KEY PLAN

DRG -

CHECKED -

SCALE - NTS

DATE -

DRG SPECIFICATION -

REVISION

NO.	DATE	REMARKS

TITLE OF THE PROJECT :-

PROPOSED CONSTRUCTION OF NATIONAL MULTISPECIALITY HOSPITAL AND MEDICAL COLLEGE, SILLOD ON S. NO.92(P) AT. SILLOD, TQ. SILLOD, DIST. AURANGABAD

AUTHORIZED SIGNATORY

ARCHITECT

SUSHIL DESHMUKH AND ASSOCIATES

PROJECT MANAGEMENT CONSULTANT

PMC / ARCHITECT SIGNATORY